



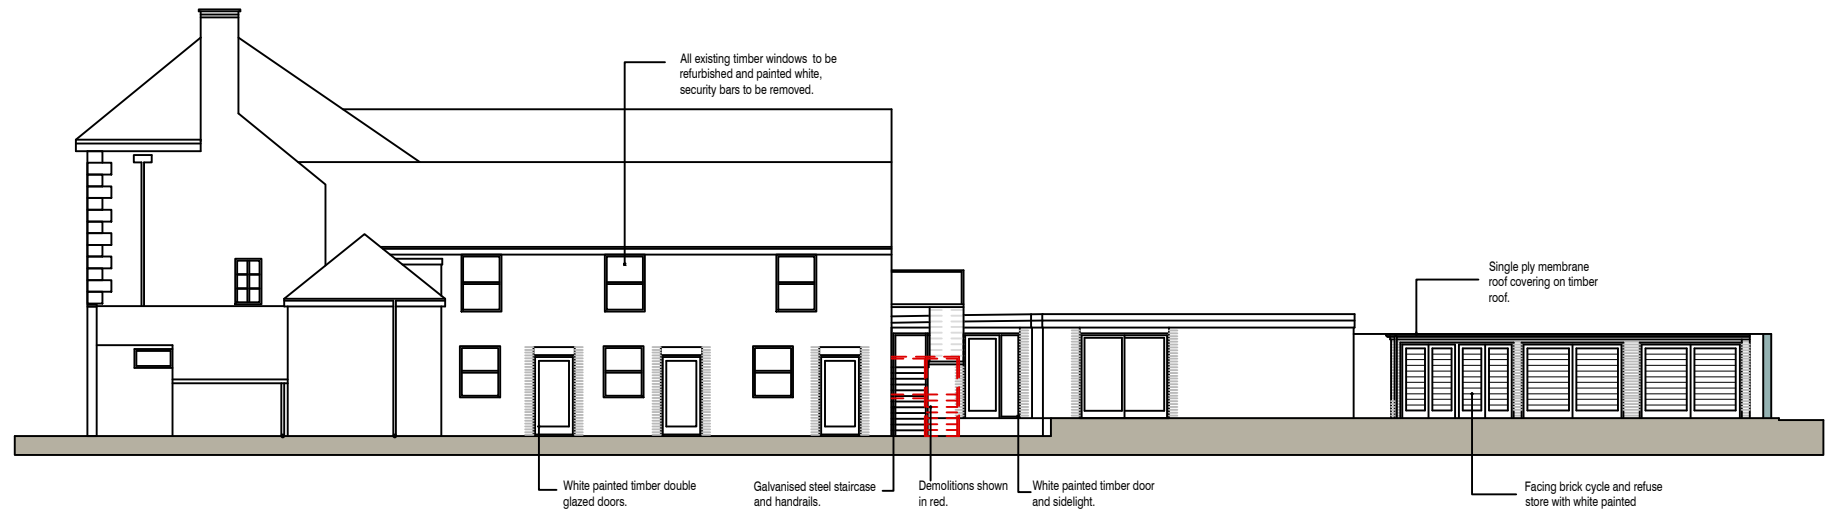


Proposed NE Elevation

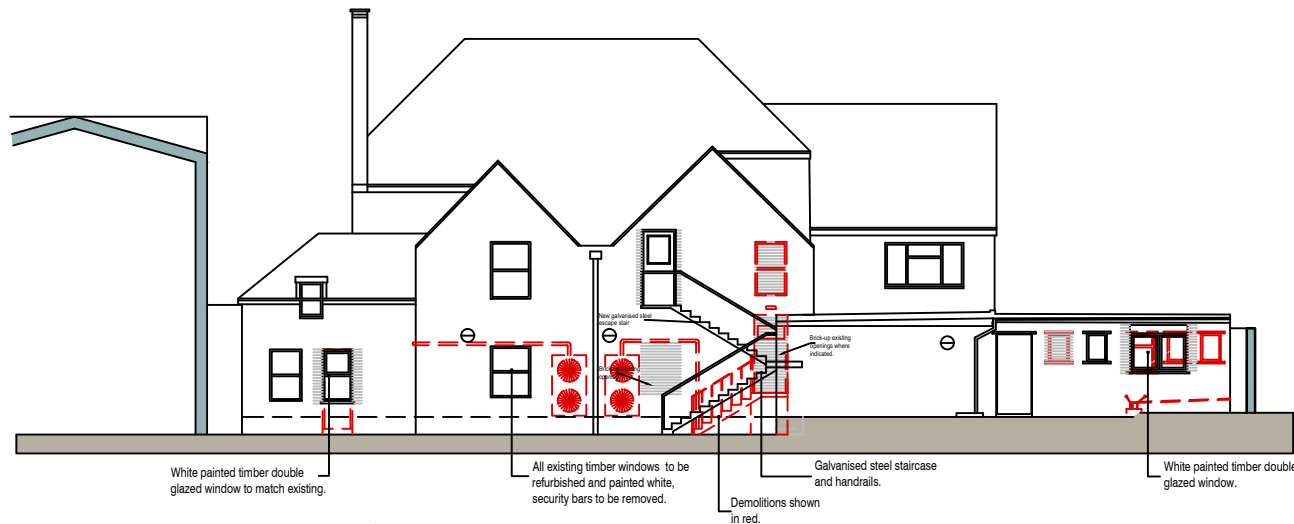

Proposed NW Elevation



Proposed SW Elevation

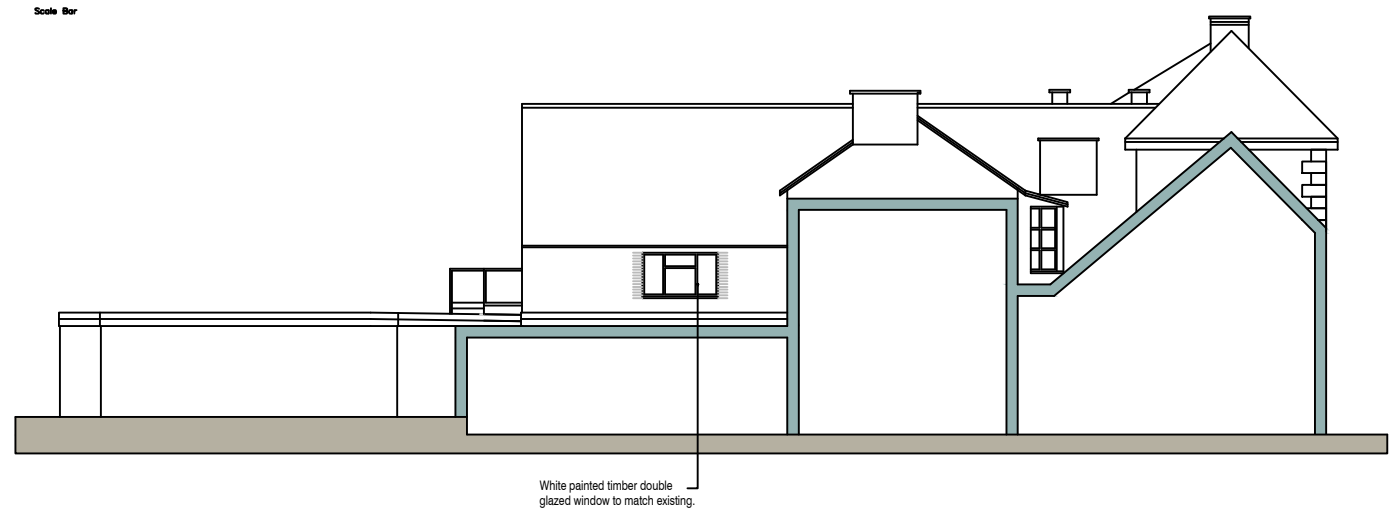

Proposed SE Elevation

NOTES
1. THIS DRAWING IS NOT TO BE SCALED
2. THIS DRAWING IS COPYRIGHT
3. ALL DIMENSIONS AND LEVELS ARE TO BE CHECKED ON SITE BEFORE COMMENCEMENT OF WORKS
4. ARCHITECT TO BE NOTIFIED OF ANY OMISSIONS OR ERRORS
5. SCALABLE FOR LOCAL AUTHORITY PLANNING PURPOSES ONLY.

STATUS
INFORMATION
PRELIMINARY
FOR APPROVAL
APPROVED
CONSTRUCTION

issue date
● 11/06/25

REVISION
Rev. A. Proposed fire escape stair repositioned. 14 Nov. 2025.
Rev. B. Demolitions added. 18 Nov. 2025.
Rev. C. Proposed SE Elevation added. 02 March 2026.

PROJECT
Proposed Care Home and Flats Development.
18 East Street, Havant. PO9 1AQ.
DRAWING
Proposed Elevations.

SCALE
1:200
PAPER
A3

DATE
May 2025

DRAWING NO.
88_24_PA_15

REV
C

AP4LLP ARCHITECTURE + DESIGN + DEVELOPMENT
6 BRISTOL ROAD SOUTHSEA PORTSMOUTH PO4 9QH
T: 023 92829270 E: info@ap4architecture.com