


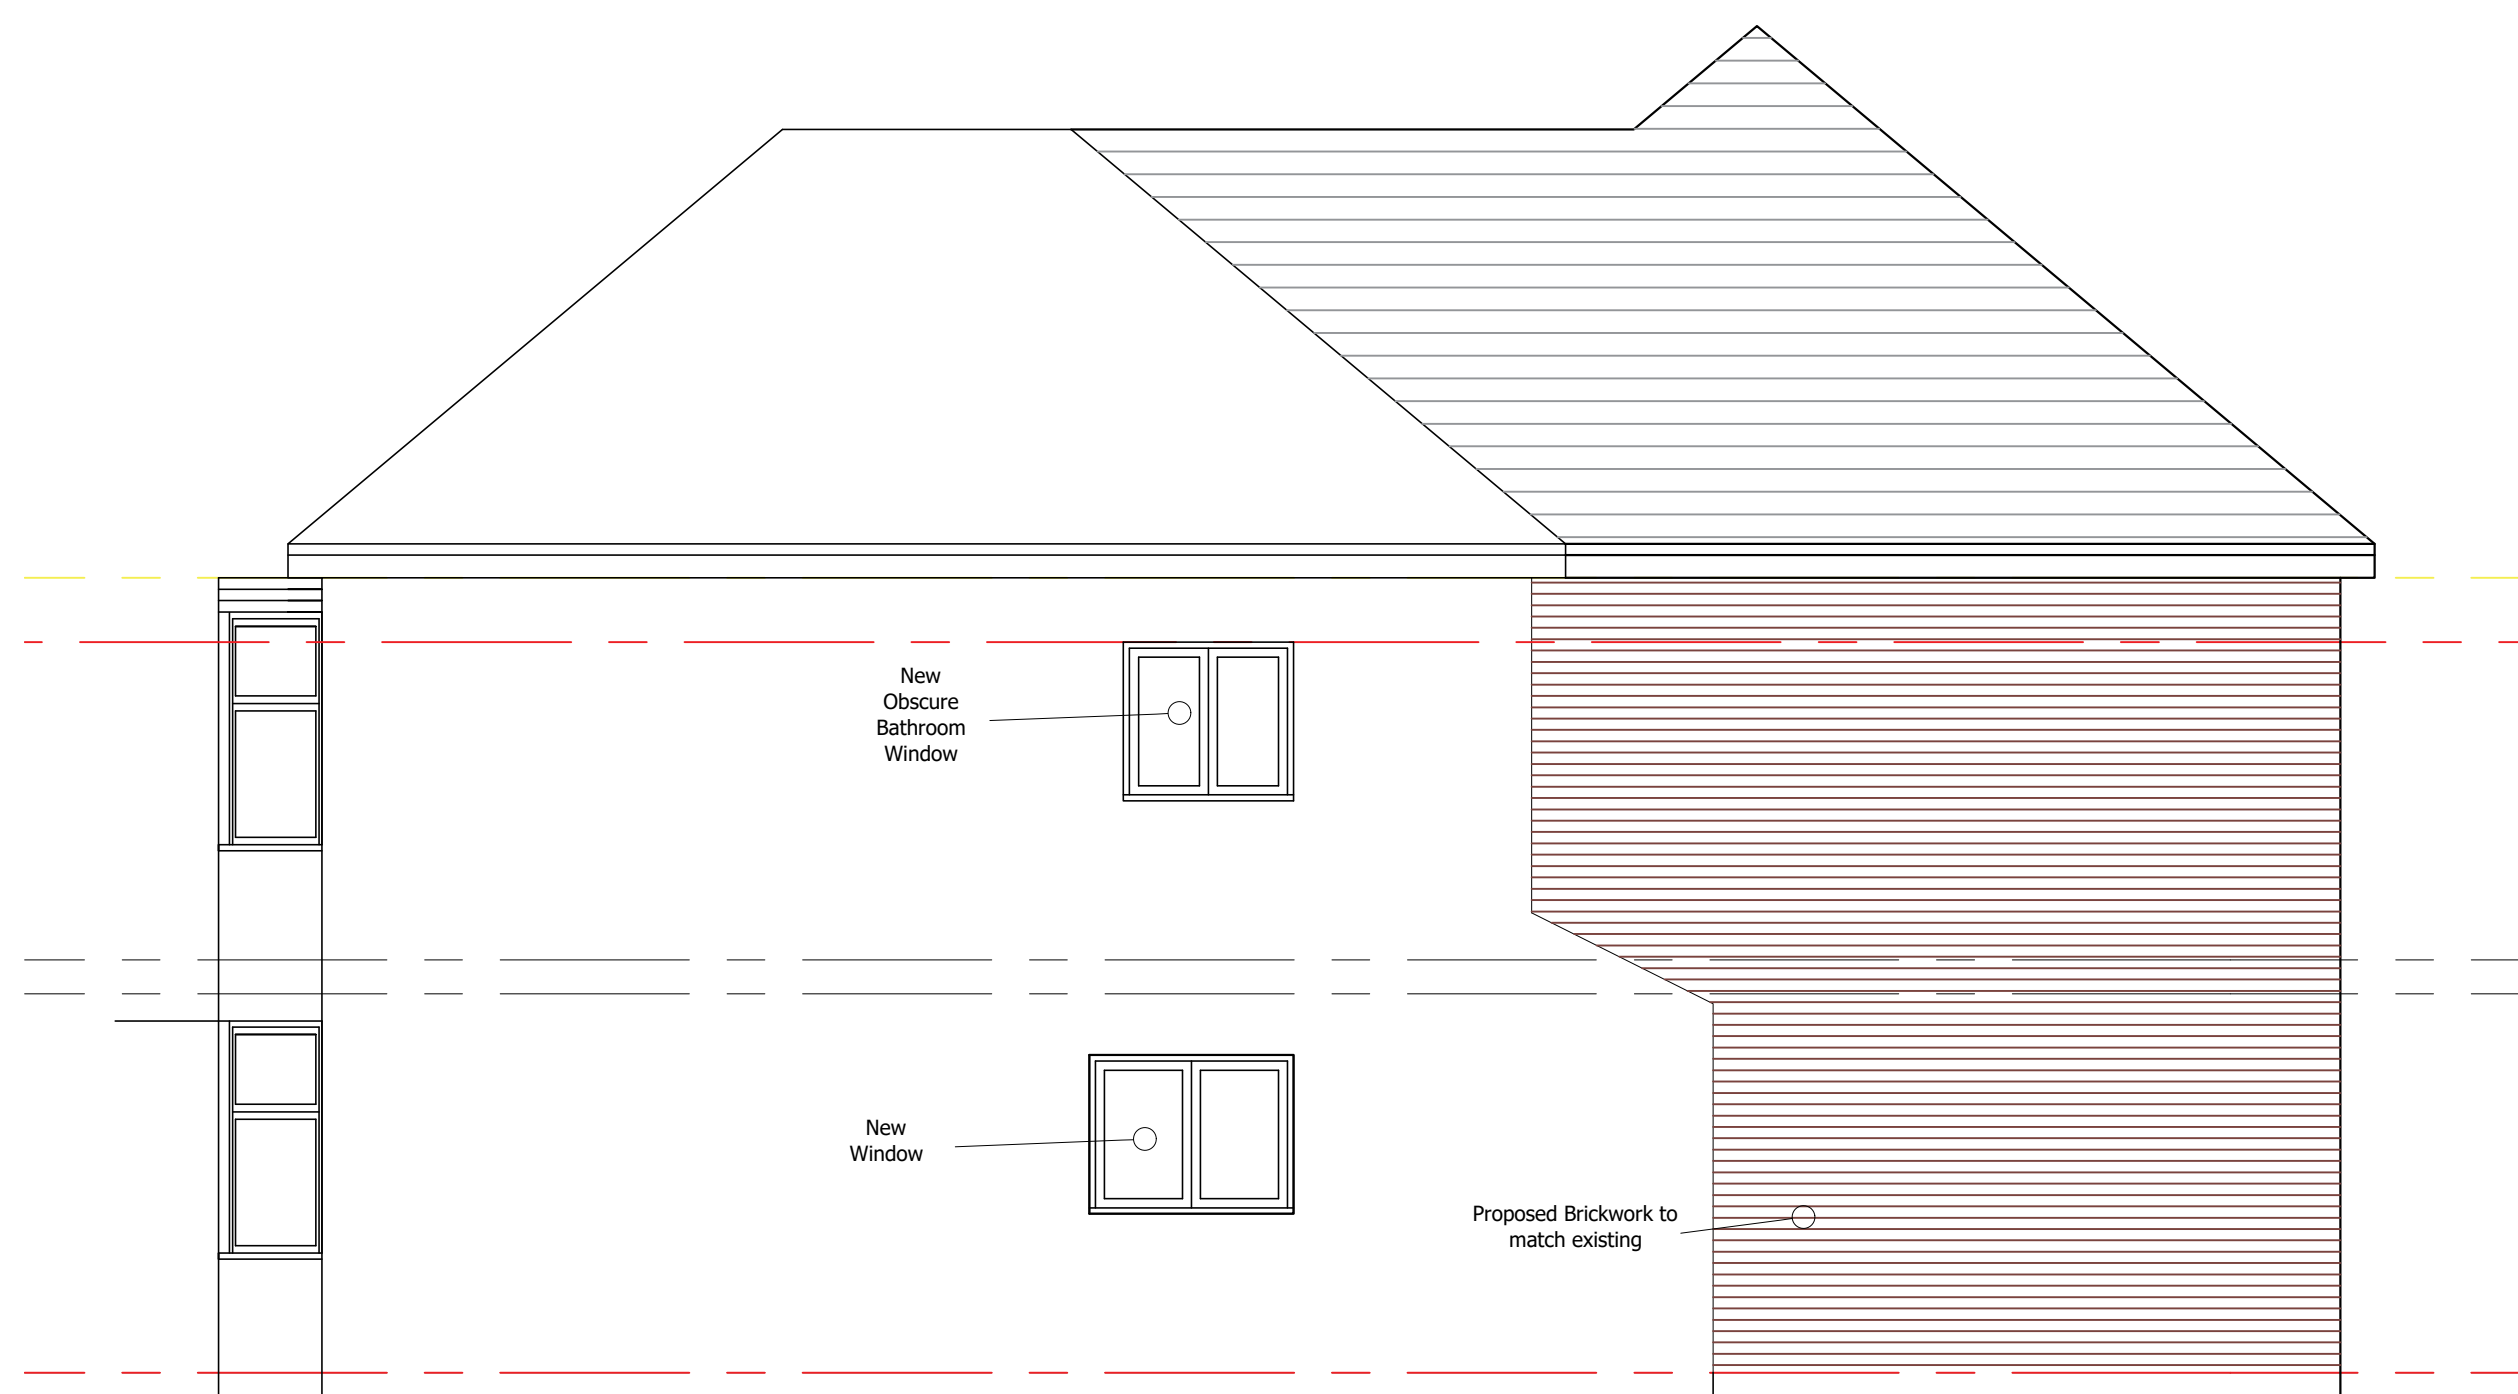


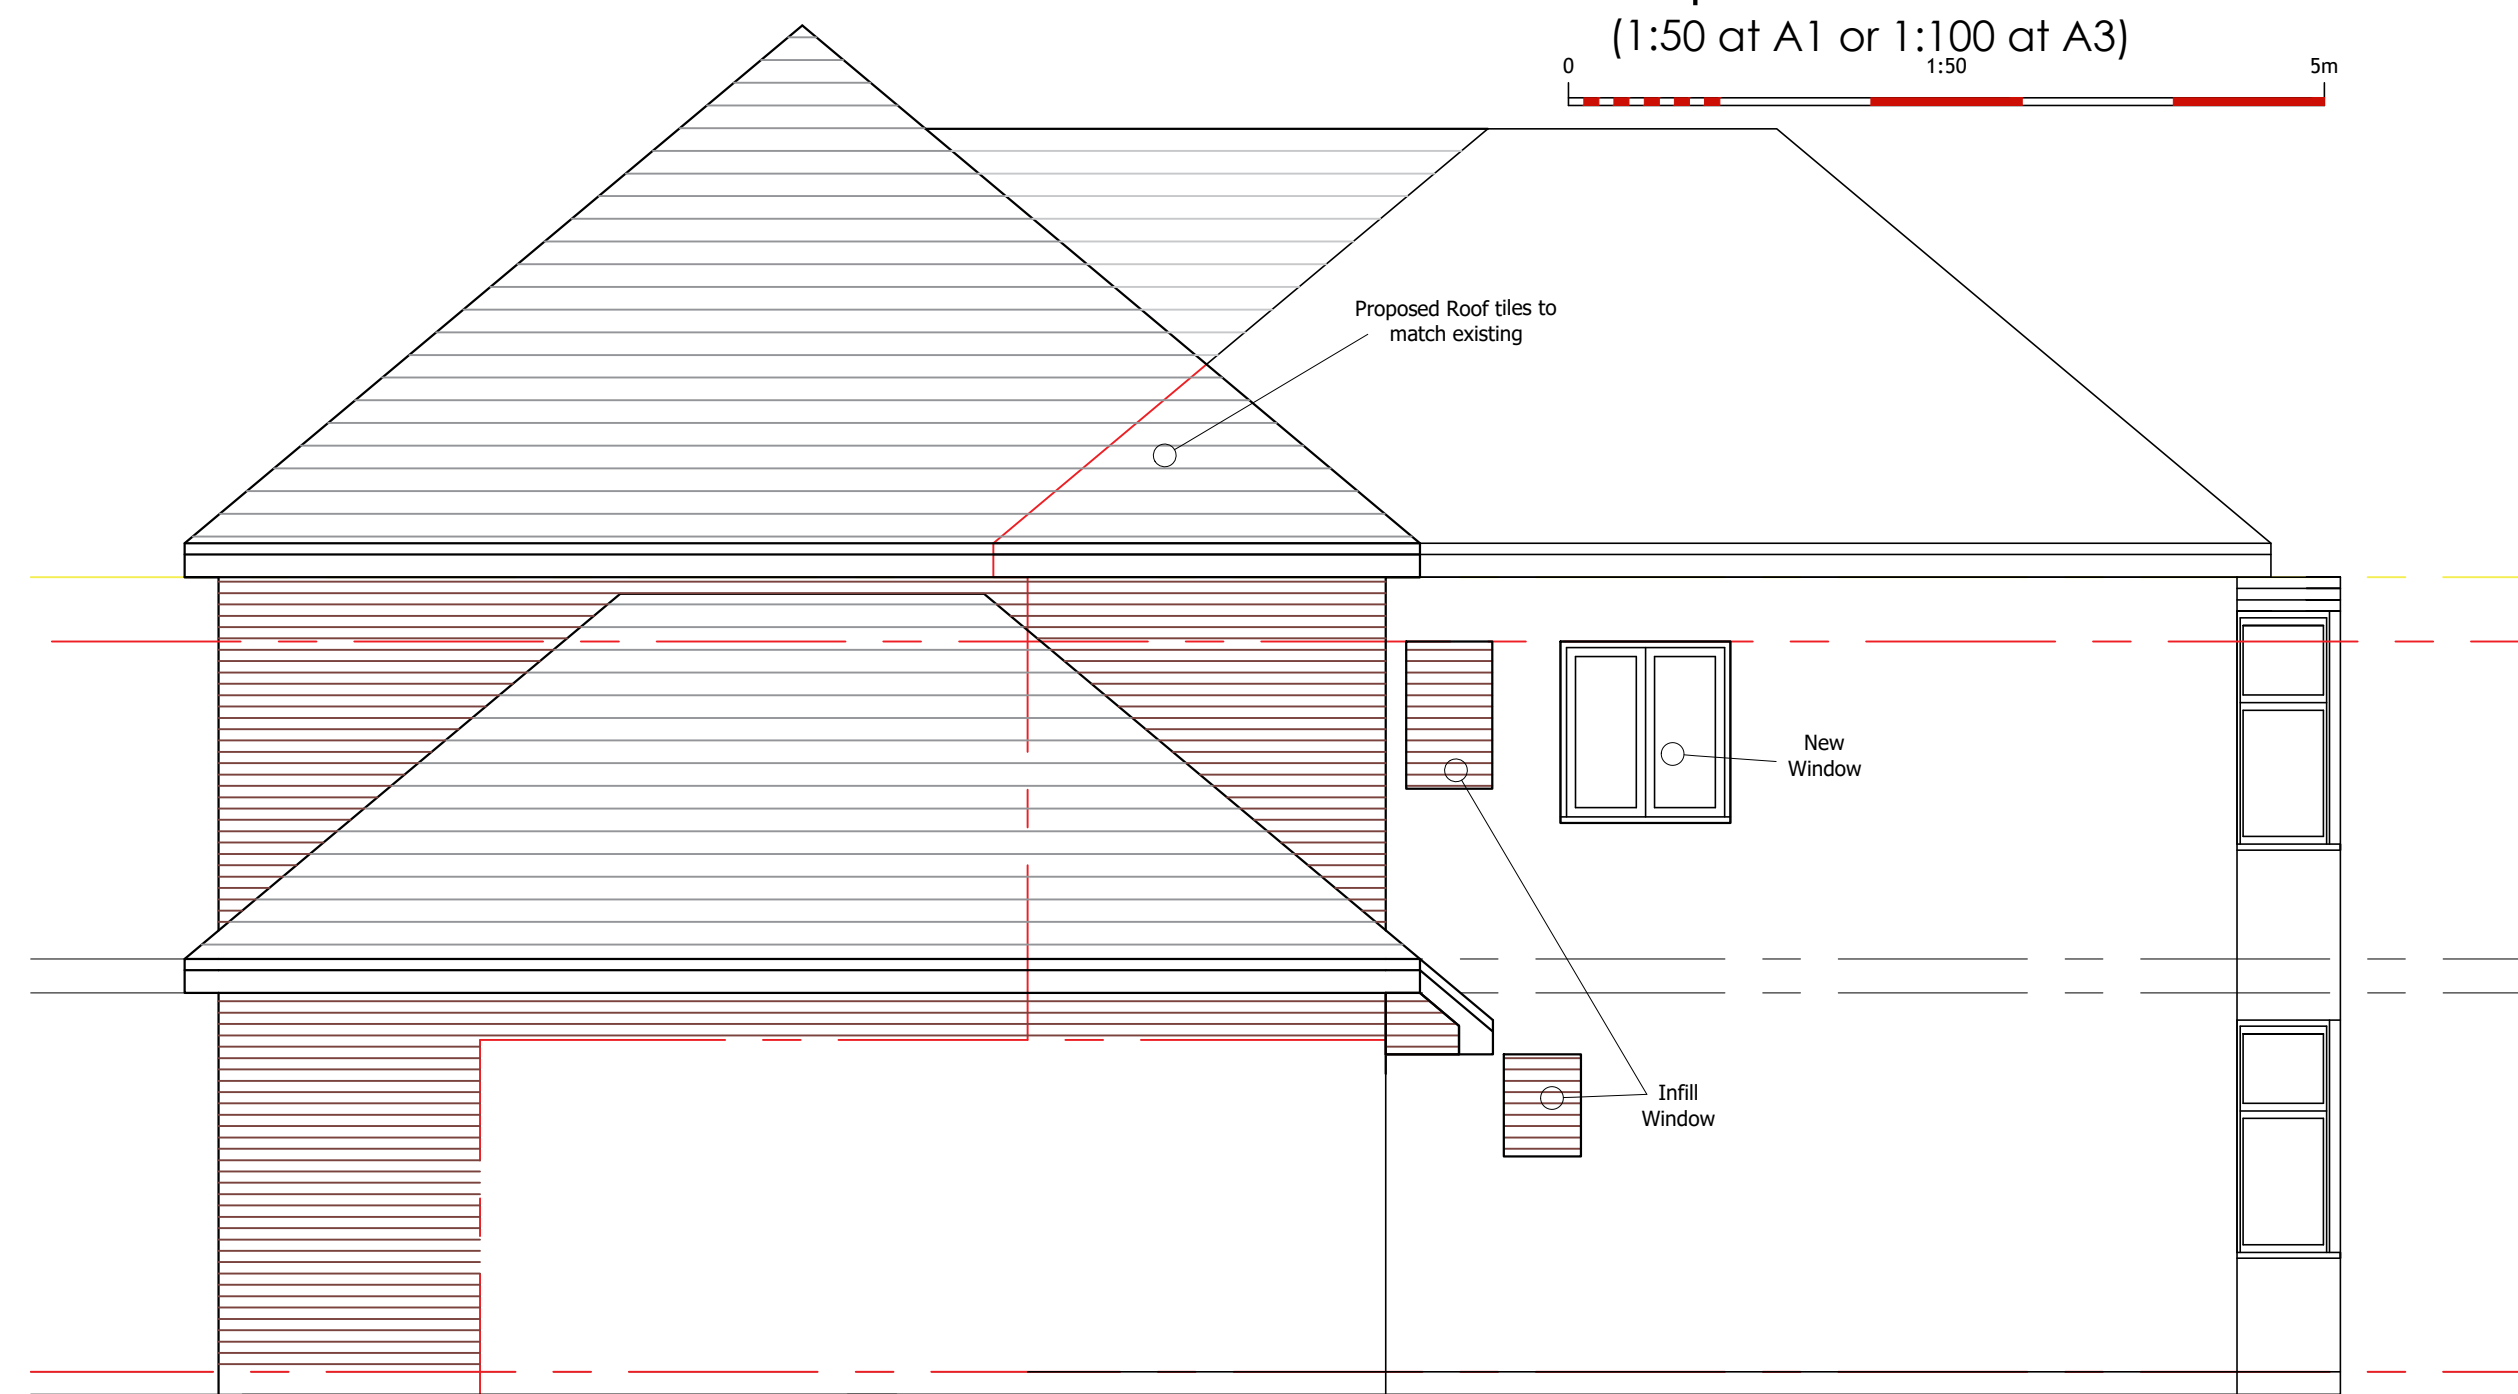

Proposed Side Elevation
(1:50 at A1 or 1:100 at A3)

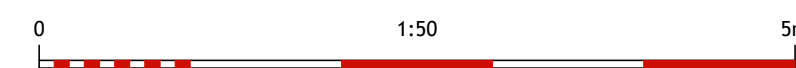

Proposed Side Elevation
(1:50 at A1 or 1:100 at A3)

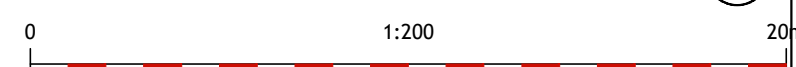

client

[illegible]

10/02/2020	Planning
a1 scale	a3 scale
As Shown	9217 03