




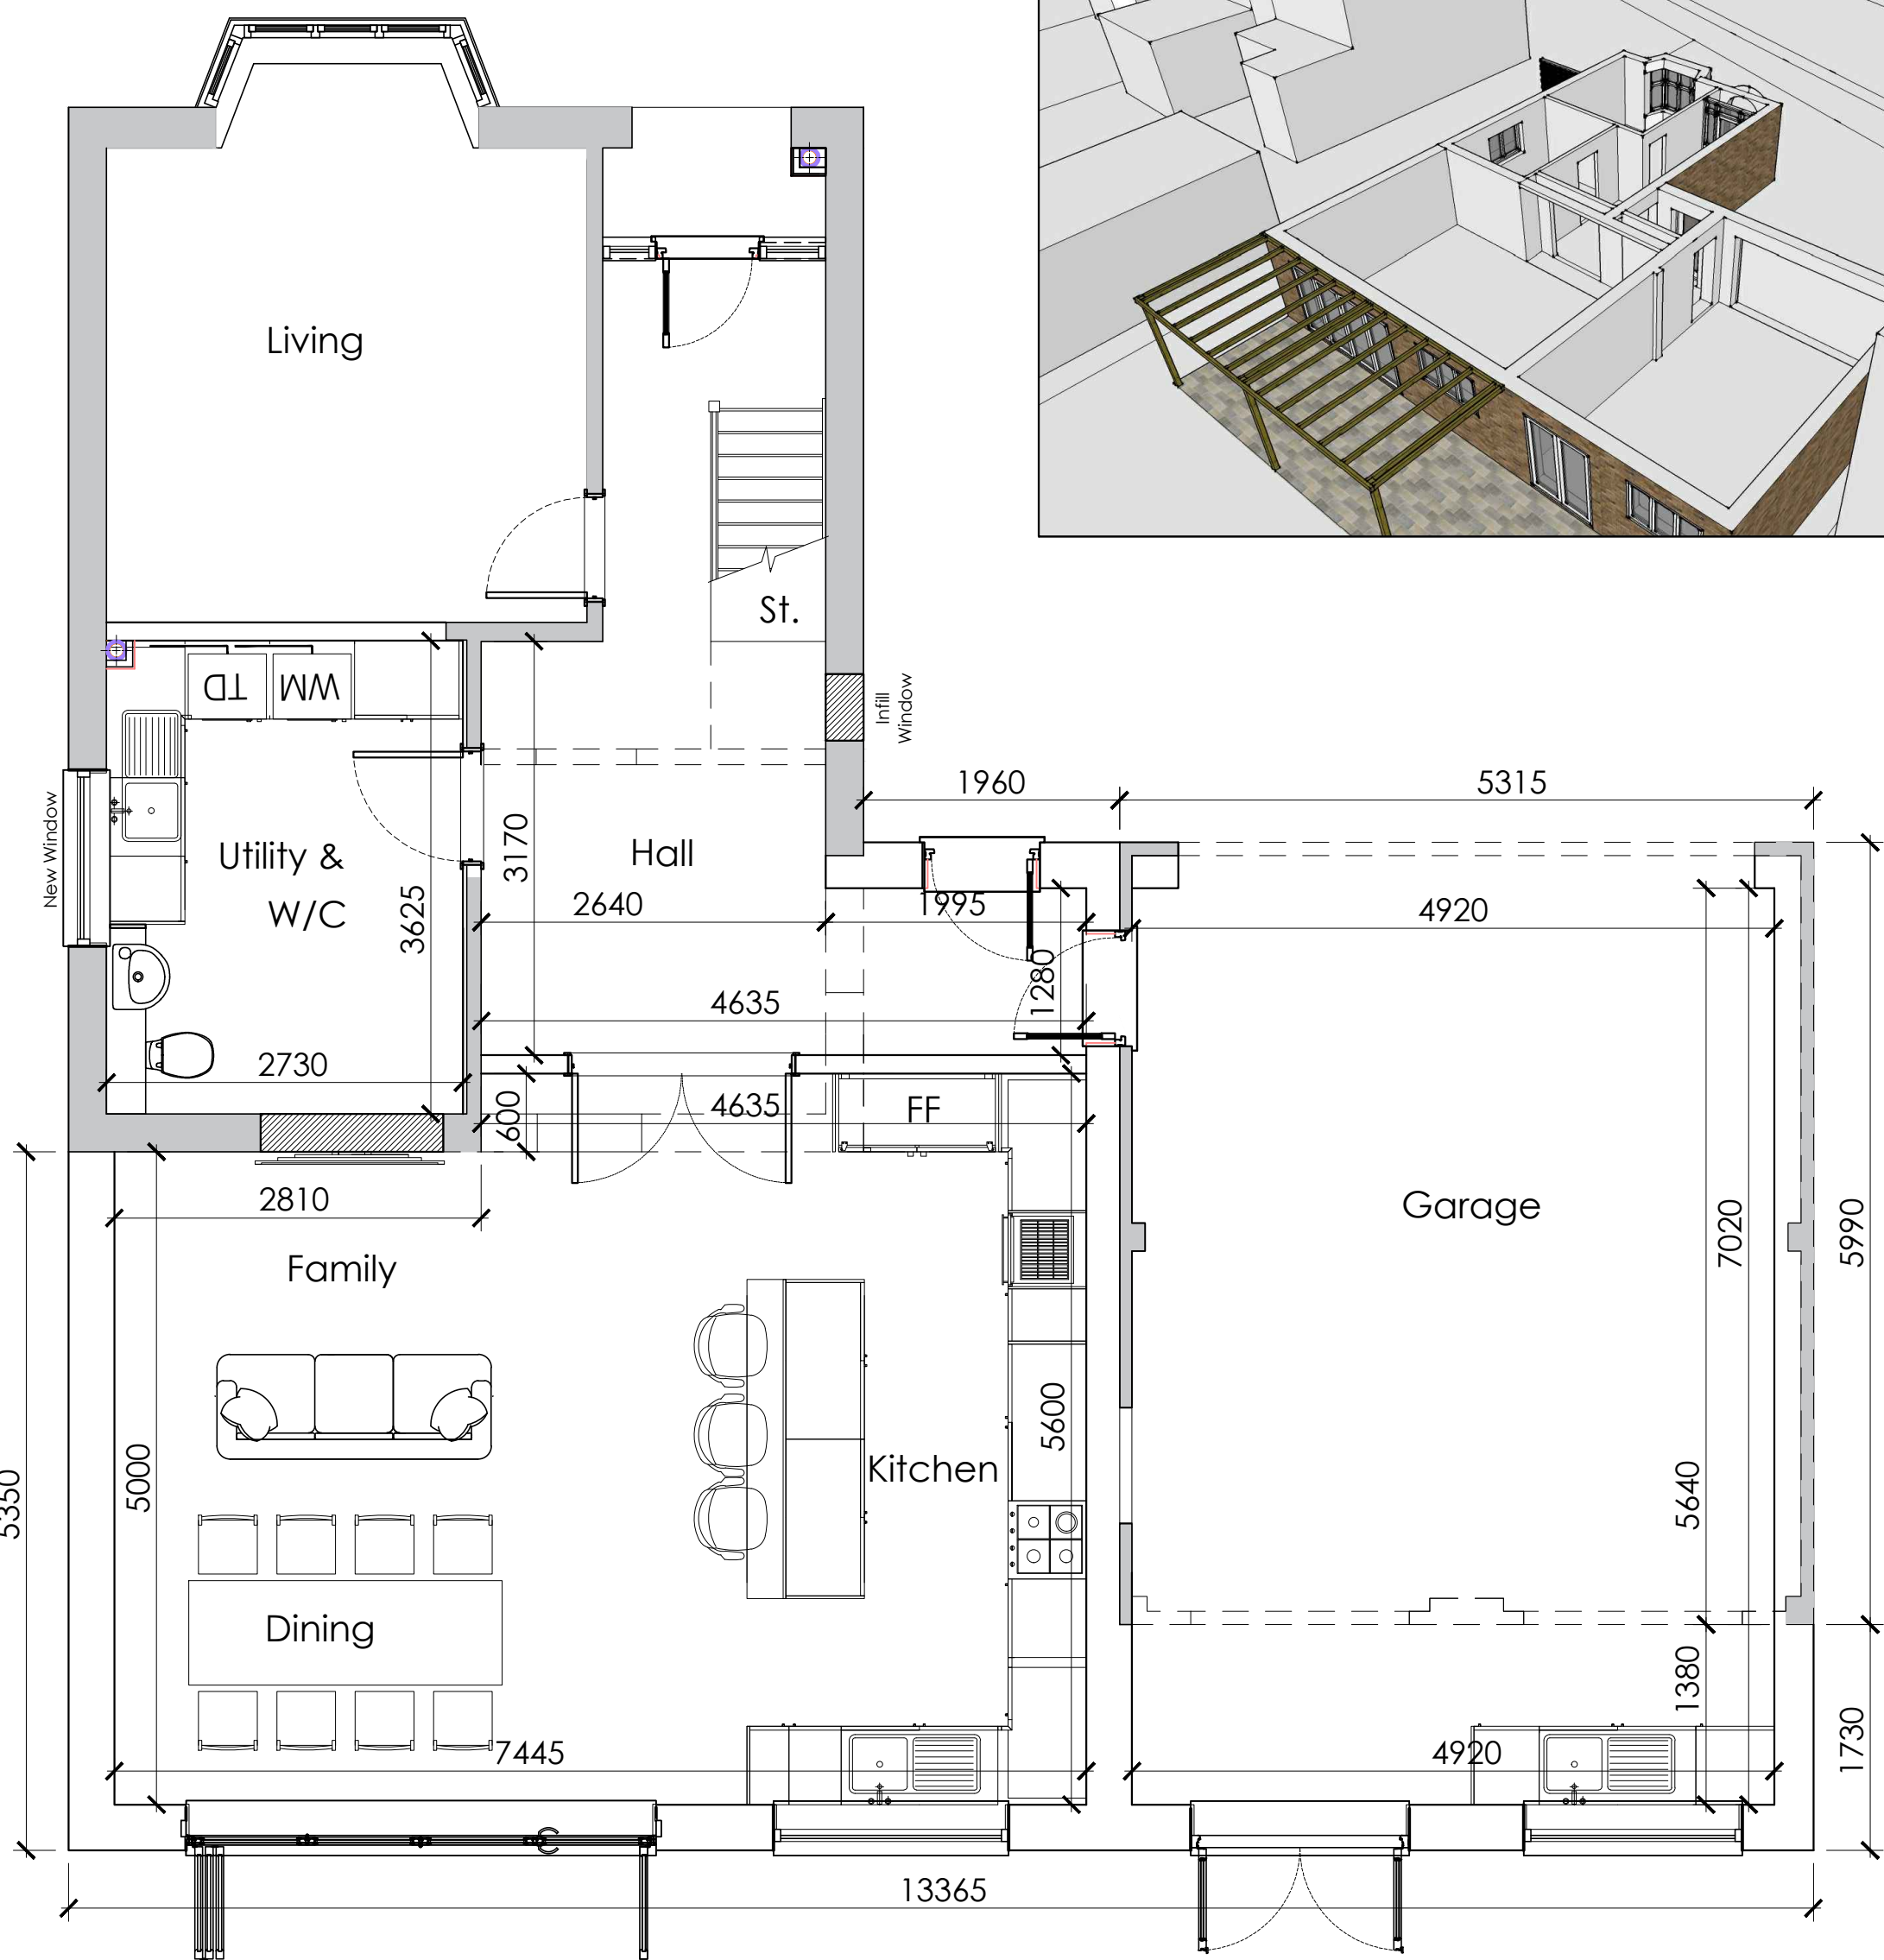


Proposed 3D Perspectives (nts)

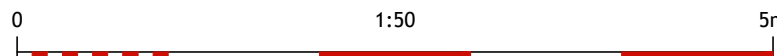

Proposed Ground Floor Plan
(1:50 at A1 or 1:100 at A3)

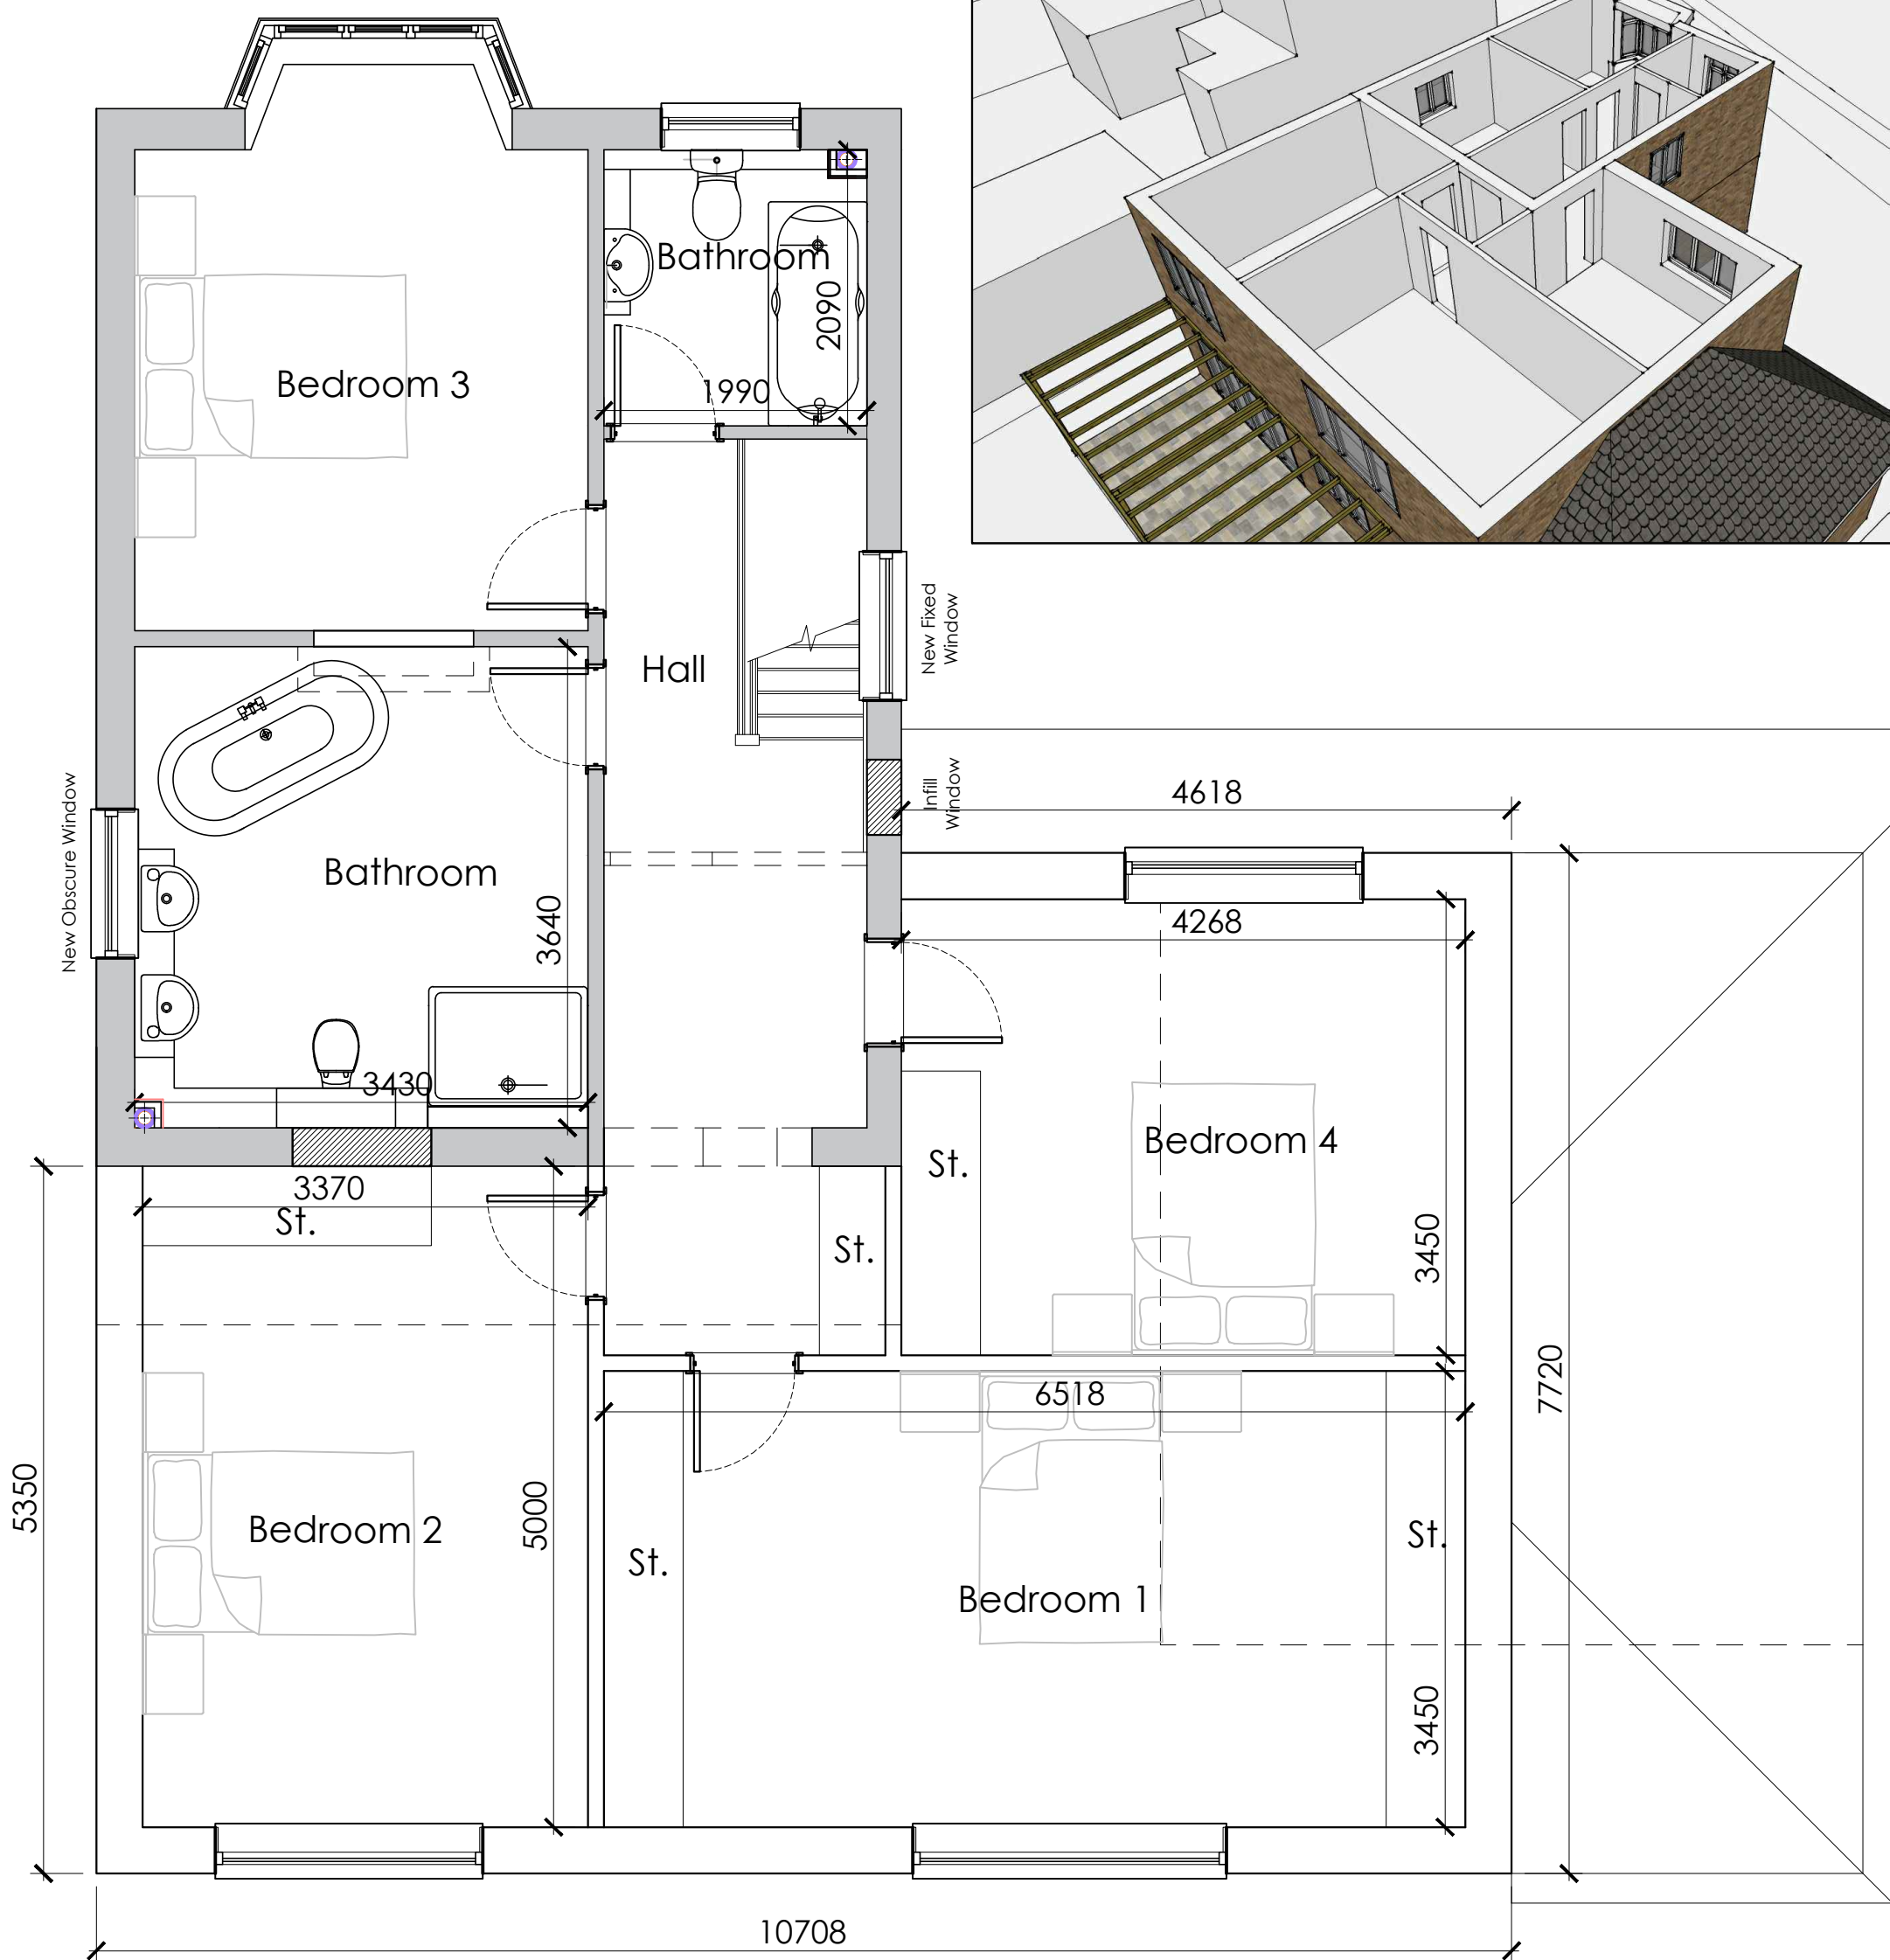

Proposed First Floor Plan
(1:50 at A1 or 1:100 at A3)

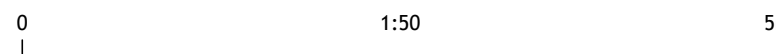

notes

this drawing is the copyright of the HRP ARCHITECTS LTD and must not be reproduced in whole or part or used for the execution of works without their permission.

all dimensions to be checked on site prior to commencement of construction works and the architect notified of any discrepancy.

figured dimensions are to be used in preference to scaled dimensions.

no deviation from this drawing will be permitted without prior consent of the architect.

all drawings are prepared subject to a full measured and structural survey of the buildings and site.

all structural work is subject to the appointment of a structural engineer to confirm and agree the structural proposals.

domestic projects:
hrp architects take no responsibility as designer or principle designer unless the domestic client agrees in writing that the principal designer shall carry out these duties.

os promap licence no. 100020449.

scale width 100mm @ a1 - 50mm @ a3

client

revision	notes	date	drawn	check
----------	-------	------	-------	-------