



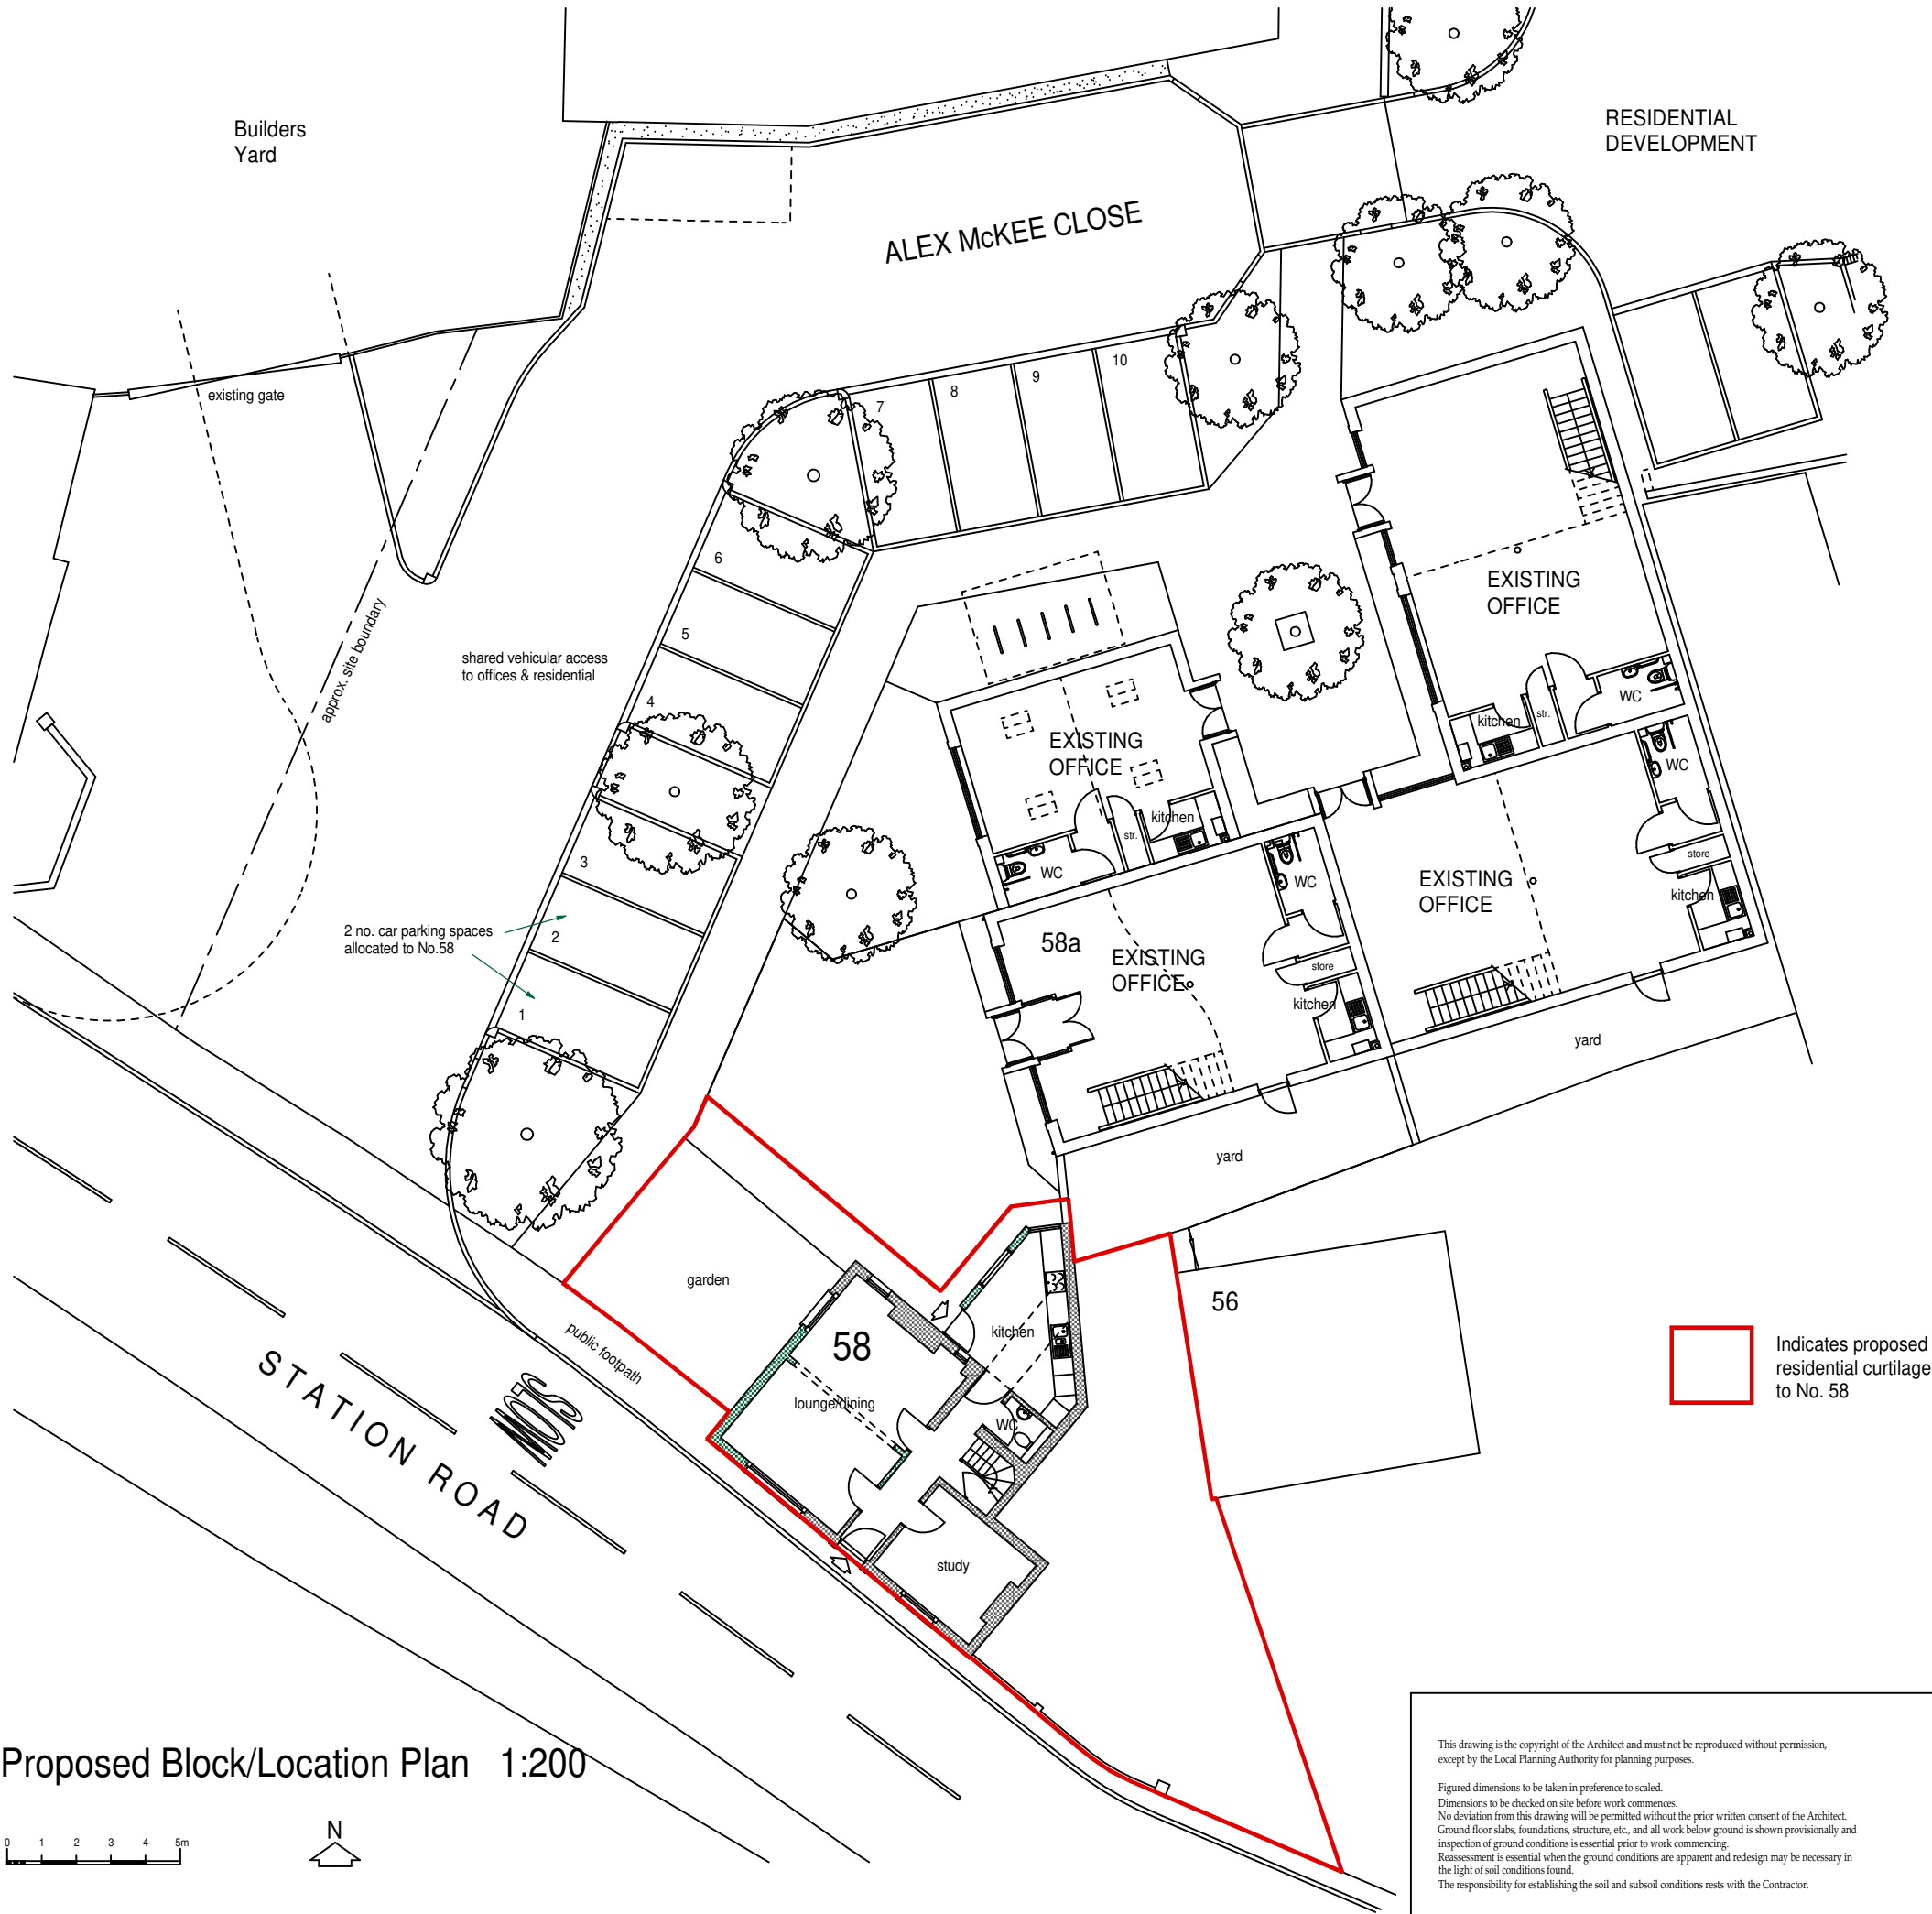

Proposed Block/Location Plan 1:200

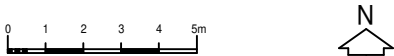

<p>This drawing is the copyright of the Architect and must not be reproduced without permission, except by the Local Planning Authority for planning purposes.</p> <p>Figured dimensions to be taken in preference to scaled. Dimensions to be checked on site before work commences. No deviation from this drawing will be permitted without the prior written consent of the Architect. Ground floor slabs, foundations, structure, etc., and all work below ground is shown provisionally and inspection of ground conditions is essential prior to work commencing. Reassessment is essential when the ground conditions are apparent and redesign may be necessary in the light of soil conditions found. The responsibility for establishing the soil and subsoil conditions rests with the Contractor.</p>	drawing	revisions			date
		drawing no.	rev.	date	scale(s)
		2601/101		MAR 2026	1:200
		client			
project	<p>PROPOSED CHANGE OF USE FROM OFFICES TO SINGLE DWELLING, 58 STATION ROAD HAYLING ISLAND, HAMPSHIRE PO11 0EL</p>	N P SLYDELL			
		Jeffrey Douglas Chartered Architect			
		60A Sinah Lane	Hayling Island	Hampshire	PO11 0HH
		Tel: (023) 9246 8889		E-mail: jdo@jeffreydouglas.co.uk	