


Application site boundary

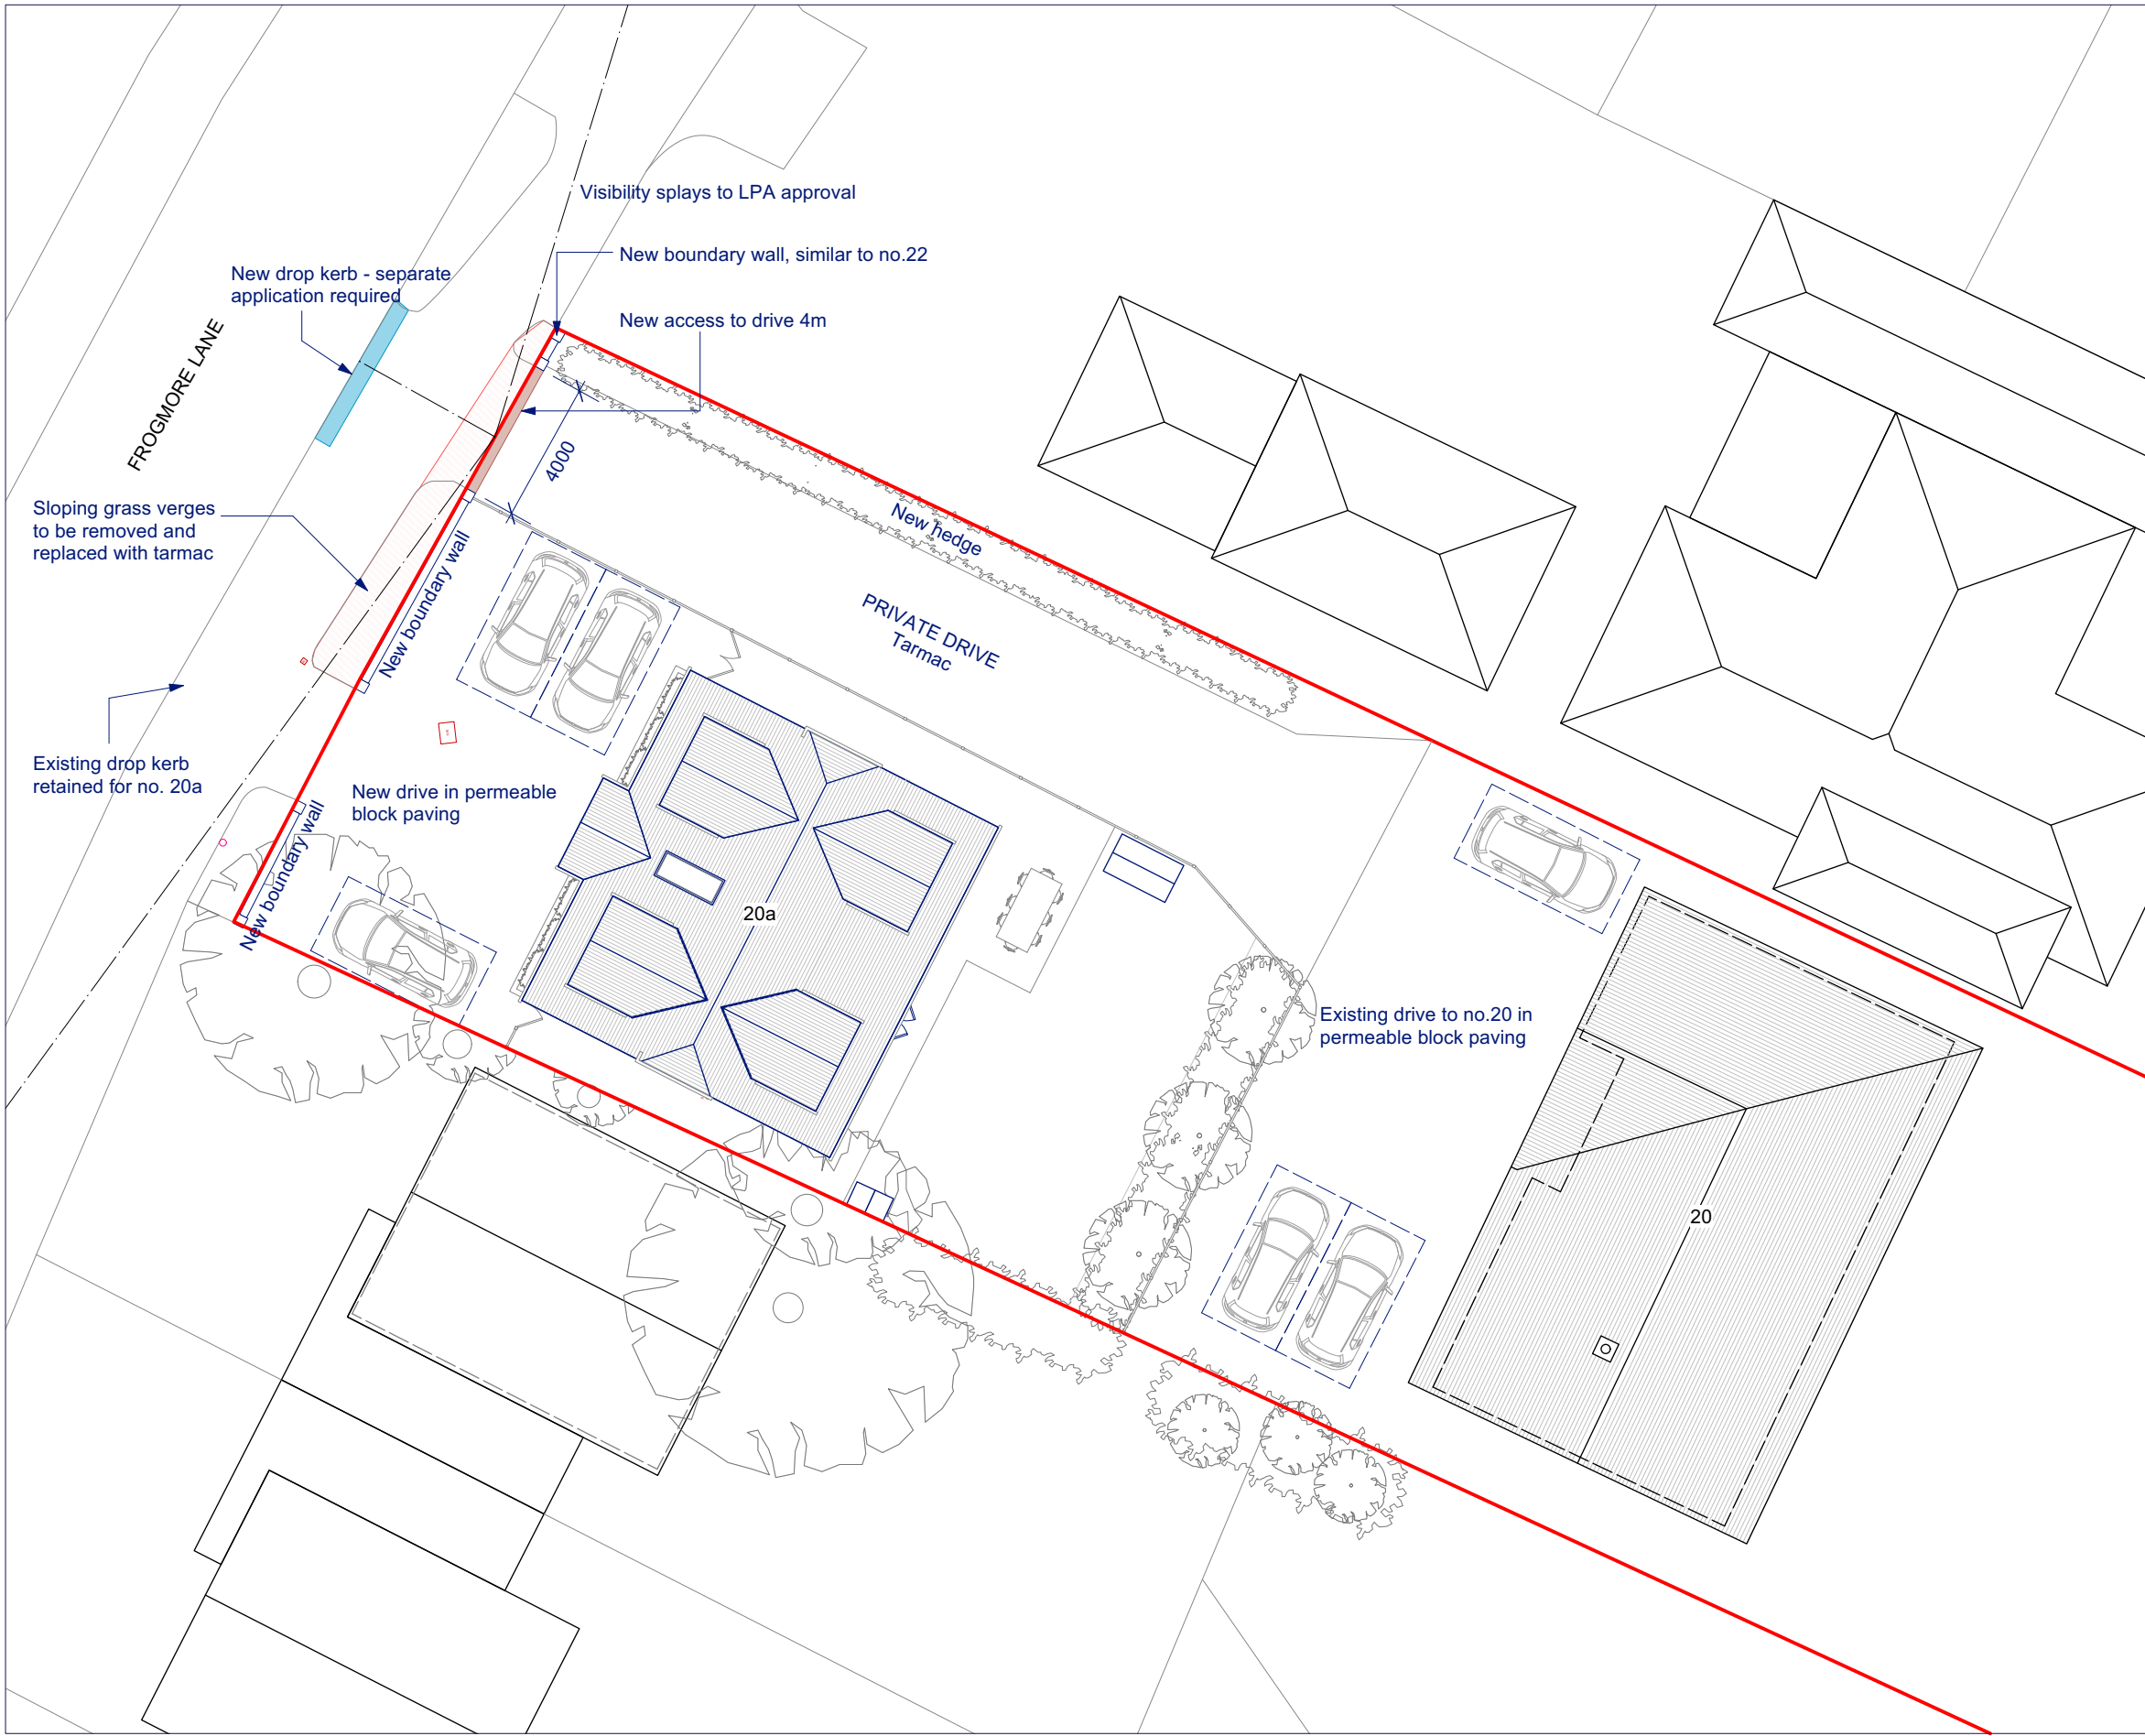

PLANNING

Revisions: A Issued to Local Planning Authority

13/02/2026



PROJECT: Land to West of 20 Frogmore Lane, Lovedean

SHEET: Site Layout Plan as Proposed

This drawing is ©copyright Styles Architecture 2024. No dimensions to be scaled from this drawing except for planning purposes

DRAWING NO: A1035 102

SCALE: 1:500

0 5 10 15 20 25 M

REV: A

DATE: Sept 2024



STYLES  
ARCHITECTURE

vicki@styles-architecture.co.uk