
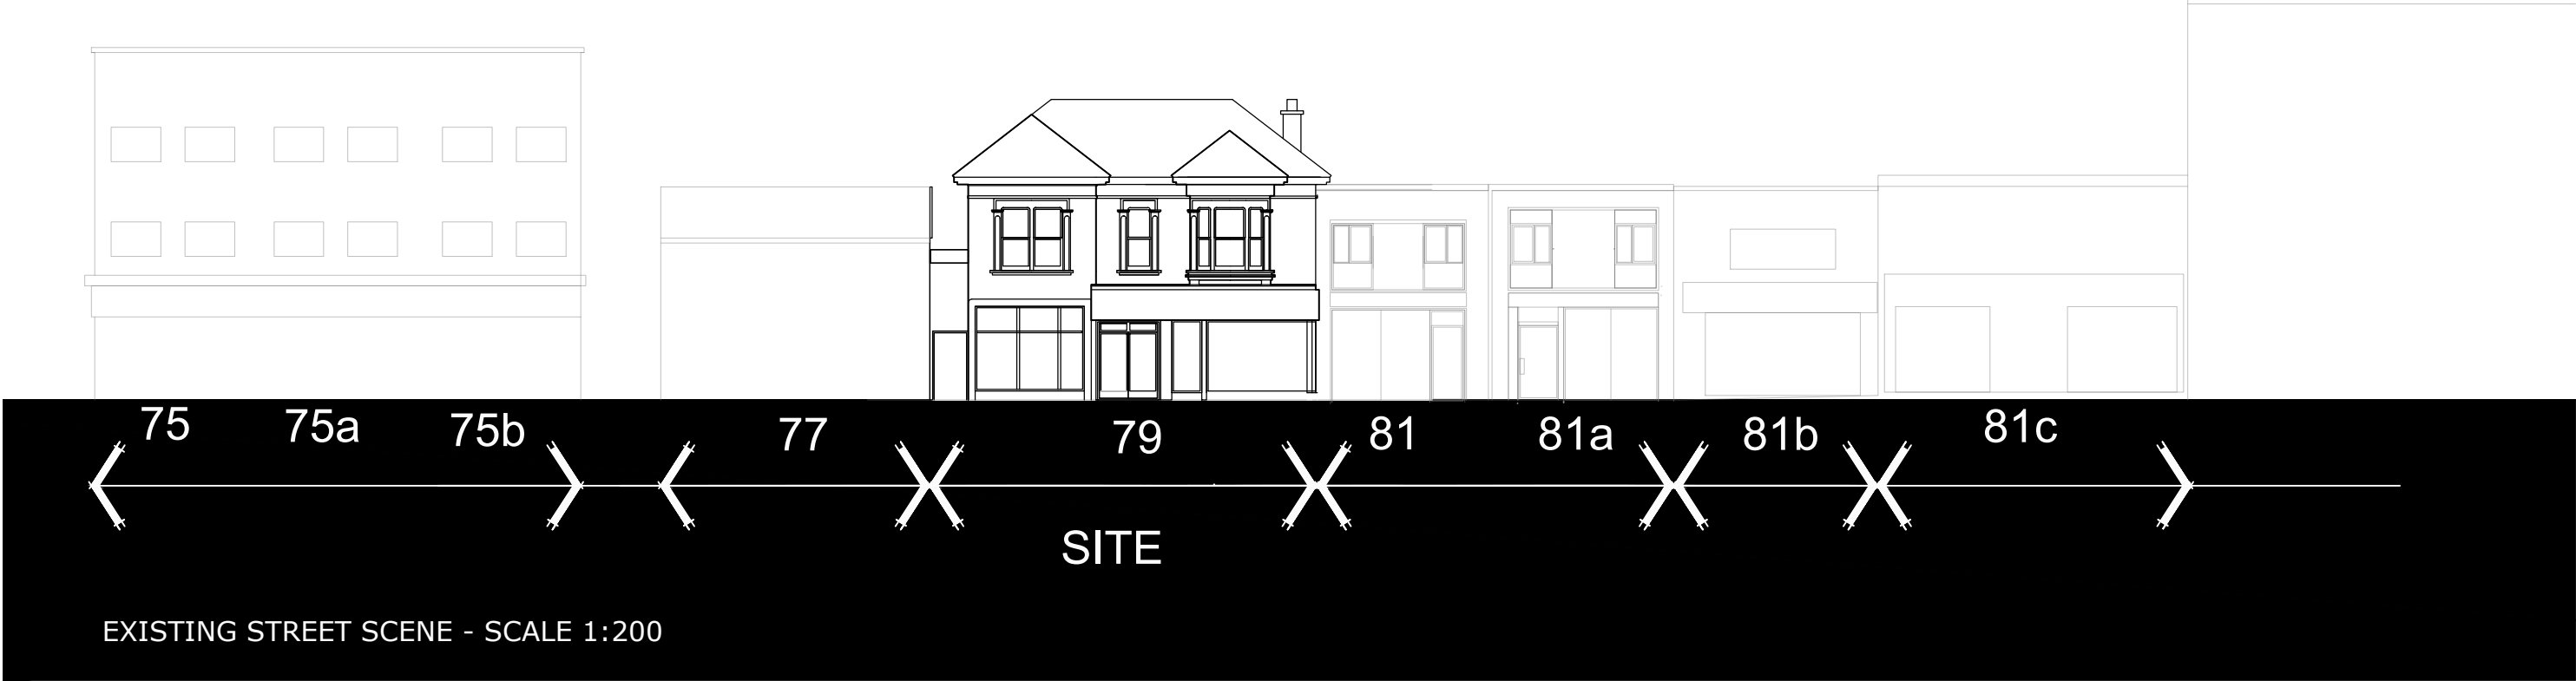


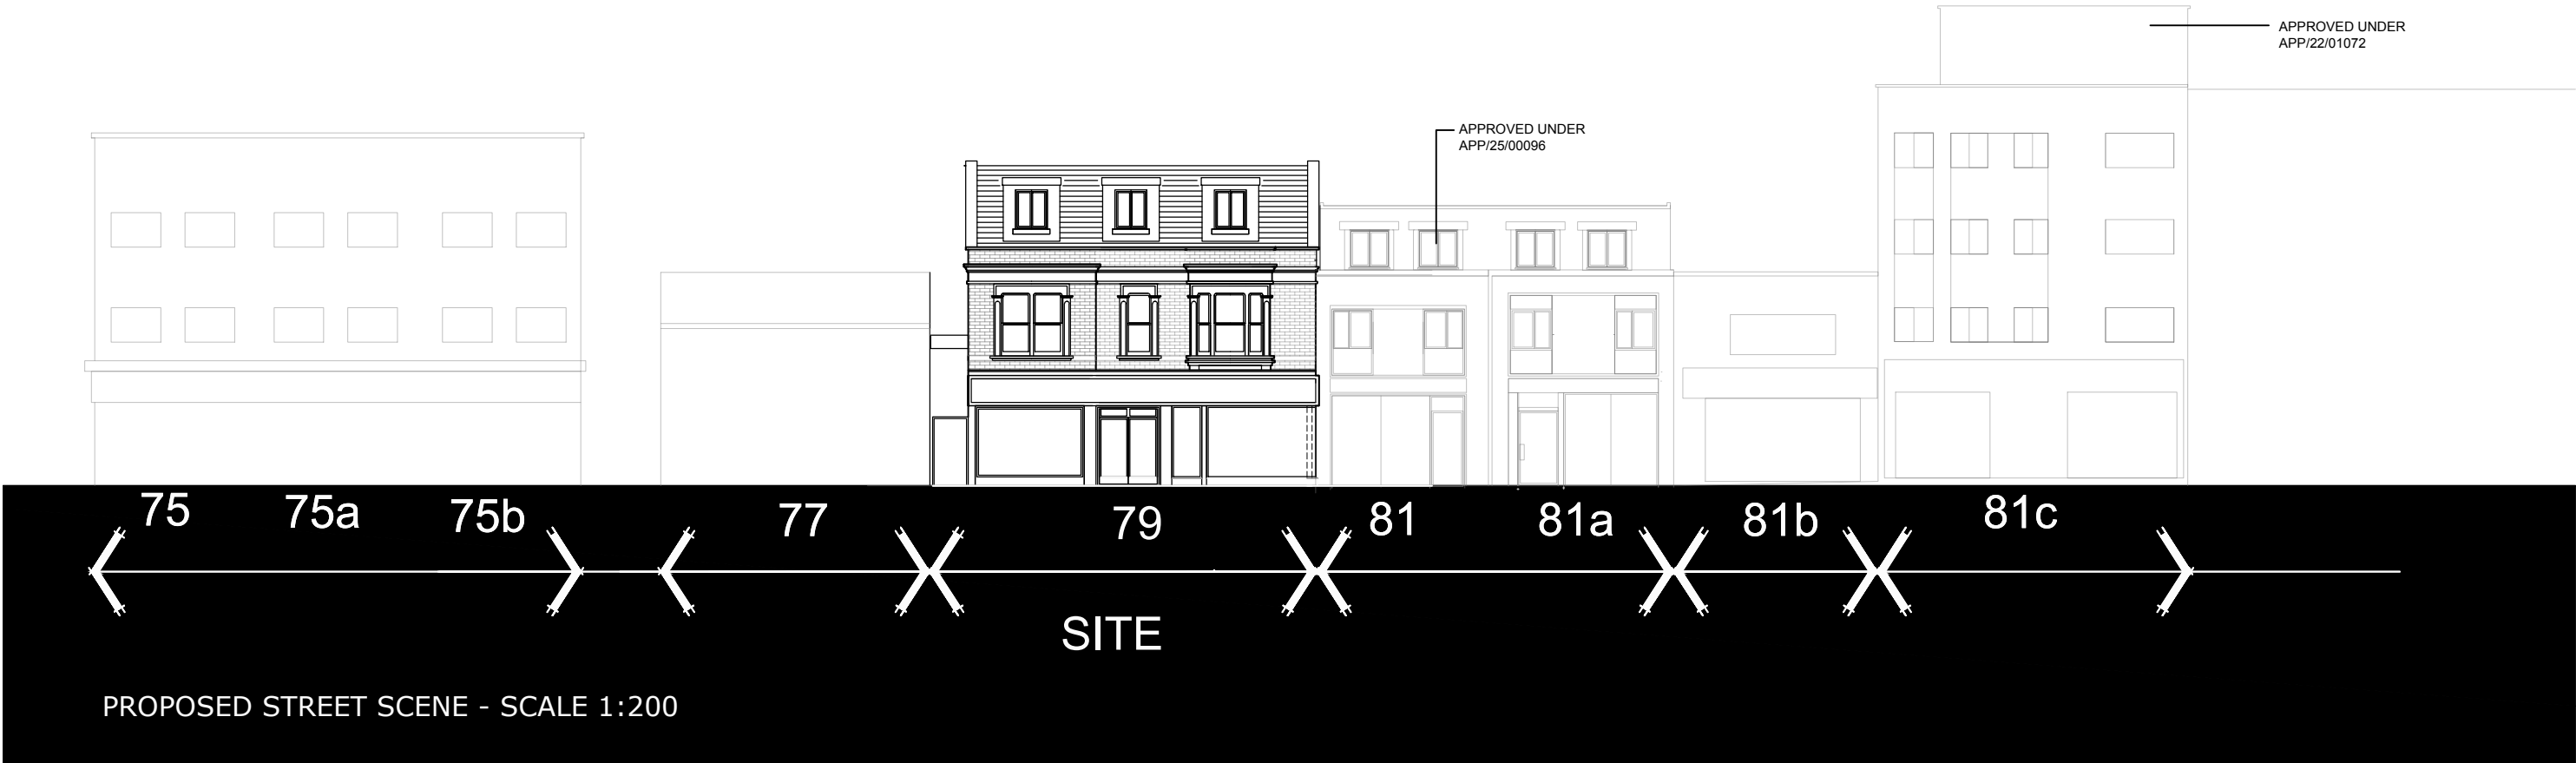

B'REGS	FINAL	DRAFT	CLIENT BREWHOUSE DEVELOPMENTS		DESCRIPTION EXISTING & PROPOSED STREET SCENE		DRAWING NO. 100.06	PROJECT NO. A 26.01	 +44 (0) 333 090 1929 www.jbarchstudio.com studio@jbarchstudio.com
	CONCEPT		ISSUE 01.01.2026 RE-ISSUE	SCALE AS SHOWN @A3	PROJECT 79 LONDON ROAD, WATERLOOVILLE, PO7 7EL				