




PROPOSED ARTIST IMPRESSION
NTS

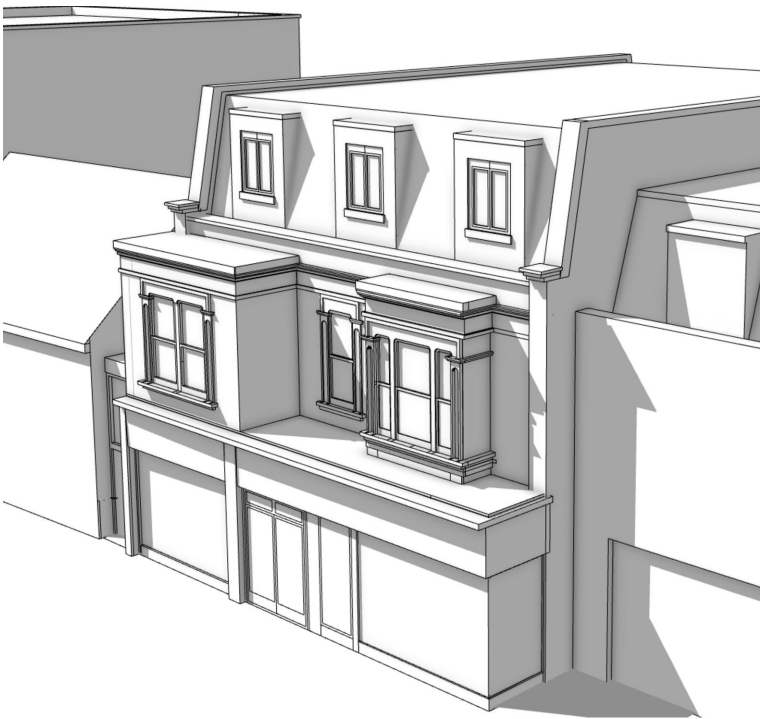

PROPOSED 3D MODEL 1
NTS



PROPOSED 3D MODEL 2
NTS



EXISTING STREET VIEW 1



EXISTING STREET VIEW 2

B'REGS	FINAL	CLIENT BREWHOUSE DEVELOPMENTS		DESCRIPTION EXISTING AND PROPOSED VIEWS		DRAWING NO. 100.05	PROJECT NO. A 26.01	 architectural design studio +44 (0) 333 090 1929 www.jbarchstudio.com studio@jbarchstudio.com
	DRAFT	CONCEPT	ISSUE 01.01.2026 RE-ISSUE	SCALE AS SHOWN @A3	PROJECT 79 LONDON ROAD, WATERLOOVILLE, PO7 7EL			
PLANNING								