

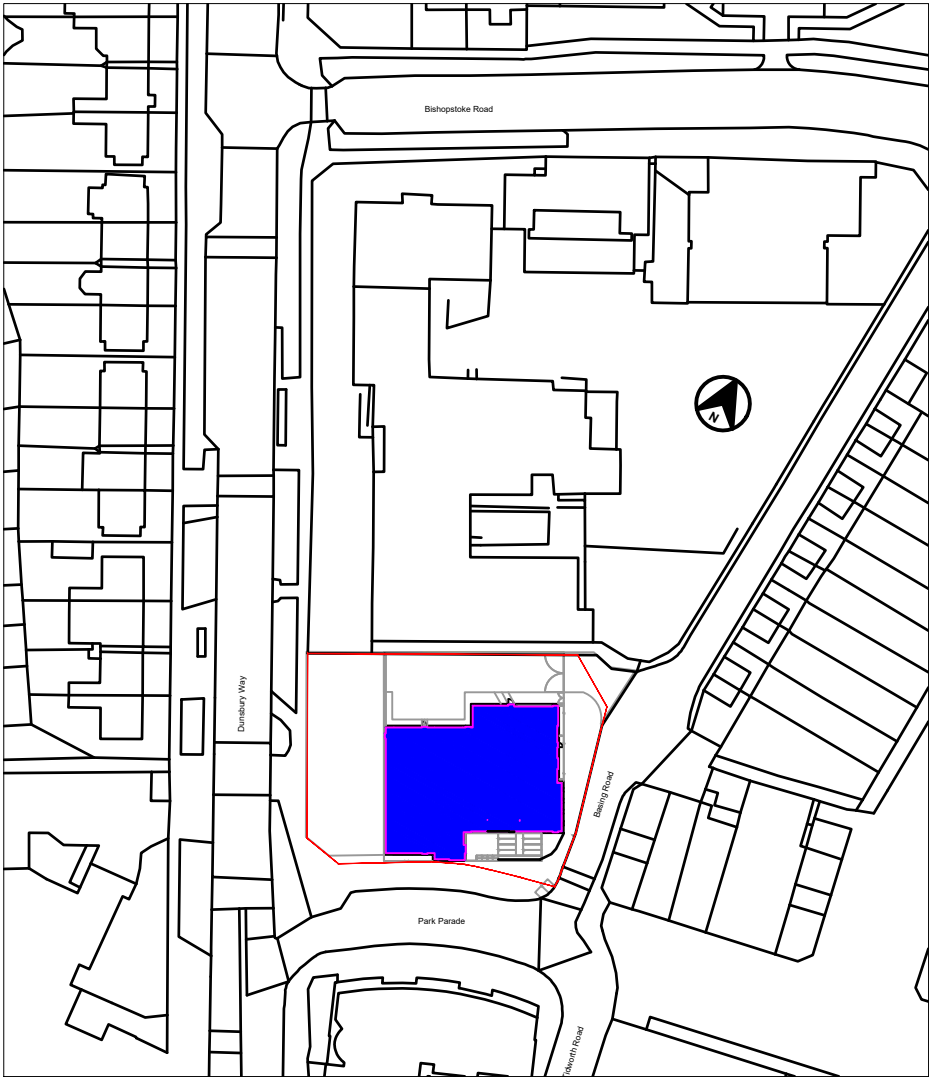


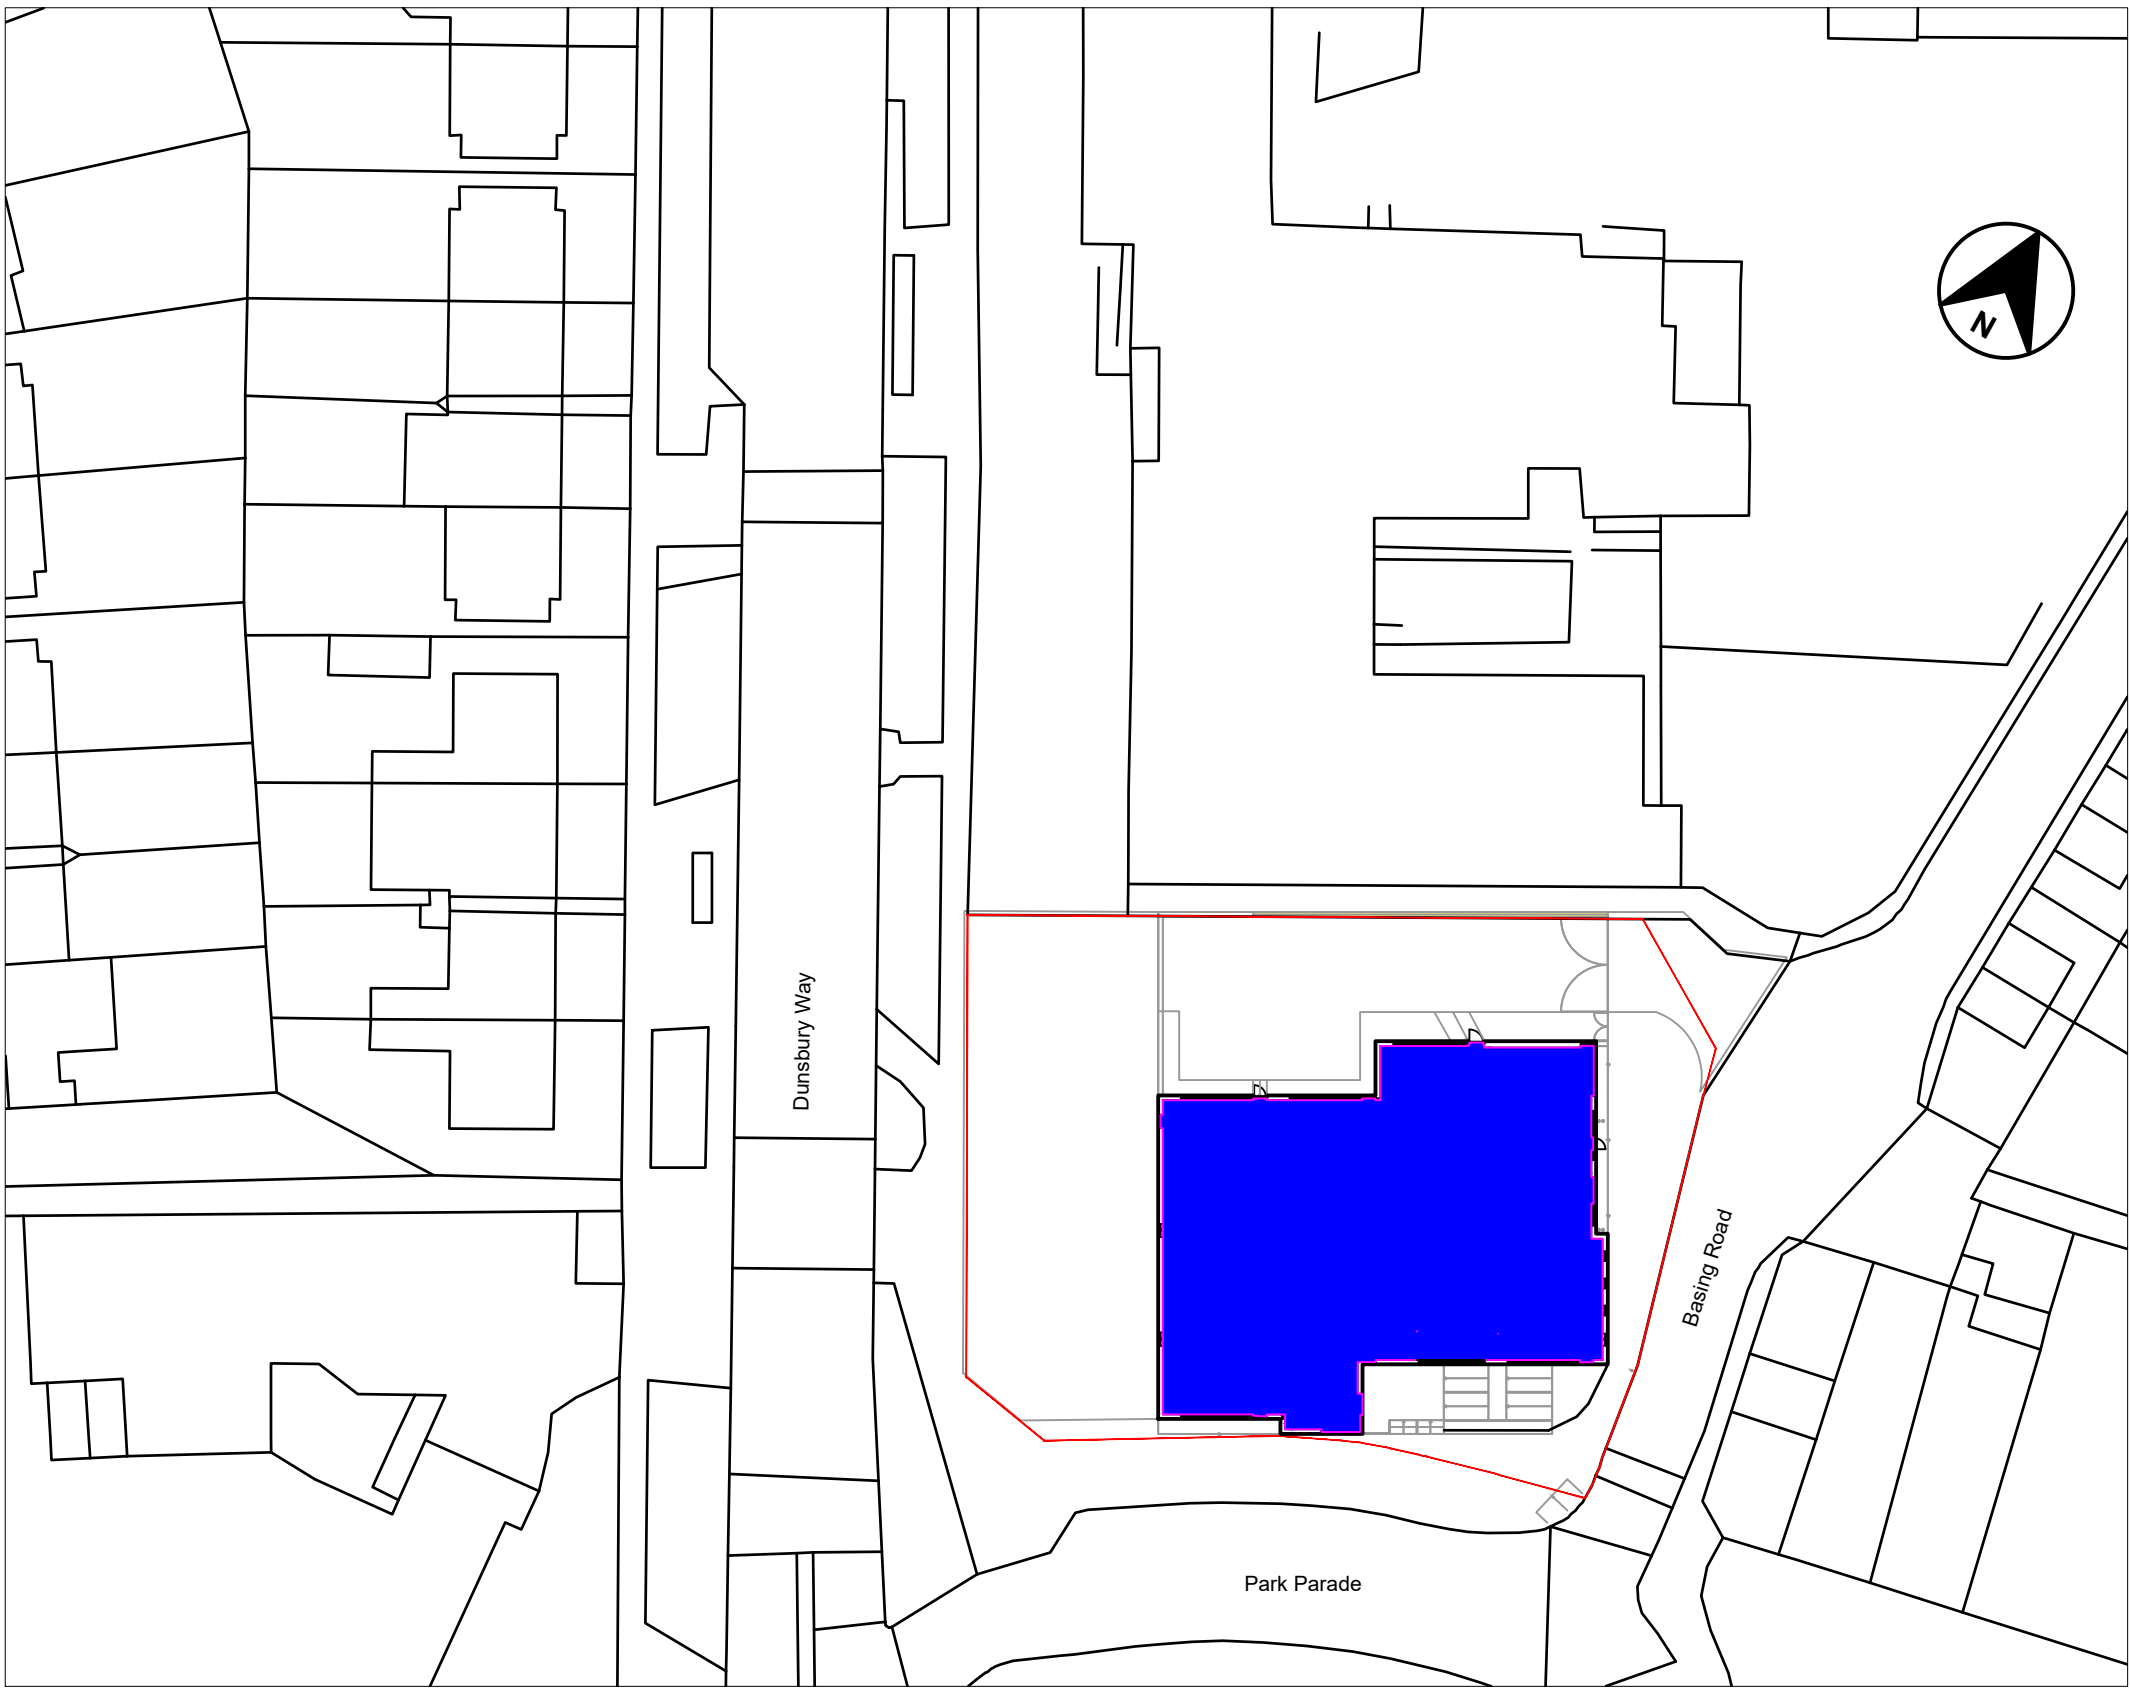

Location Plan Scale - (1:1250)

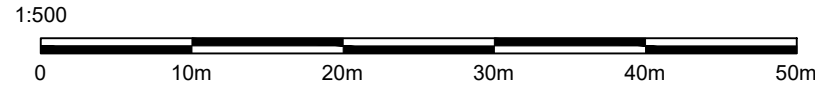

Block Plan Scale - (1:500)

PLANNING DRAWING



HCC Property Services,
Three Minsters House,
76 High Street, Winchester SO23 8UL.
tel: 03707 790555

Notes		
1	This drawing is © copyright Hampshire County Council 2025. No unauthorised reproduction permitted. All rights reserved.	3 © Crown copyright and database rights 2025 Ordnance Survey 100019180. Use of this data is subject to terms and conditions. You are granted a non-exclusive, royalty free, revocable licence solely to view the Licensed Data for non-commercial purposes for the period during which HCC makes it available. You are not permitted to copy, sub-license, distribute, sell or otherwise make available the Licensed Data to third parties in any form. Third party rights to enforce the terms of this licence shall be reserved to Ordnance Survey.
2	No dimensions are to be scaled from this drawing	

REV	DESCRIPTION	DATE	BY
-	-	-	-
-	-	-	-
-	-	-	-
-	-	-	-
-	-	-	-

PROJECT				SHEET CONTENTS	
Leigh Park Library Havant, PO9 5AB P15252				Location and Block Plan Proposed External Signage  Property Services	
SCALE	DATE	DRAWN.	CHKD.	DRAWING No.	REVISION
1:1250@A3 1:500@A3	02/03/26	AS	AS	P15252-HCC-ZZ-DR-P-2001 FILE REF. P15252-LeighParkLibrary.dwg	-