


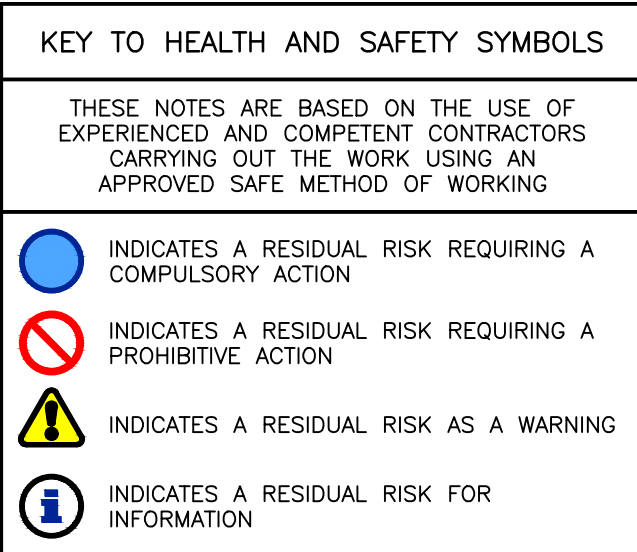

COLOURED
DRAWING
REQUEST A COLOURED COPY IF
THIS STAMP IS NOT PRESENT

CATCHMENT 3 PERMEABLE PAVING
AREA 1270m²
MIN. SUBBASE DEPTH 1.000m
30% VOID MATERIAL
SUBBASE LAID FLAT

NOTES

© This drawing is the copyright of ARCH Associates Limited. It may not be copied, altered or reproduced without their written authority.
This drawing must not be scaled. IF IN DOUBT ASK.


GENERAL NOTES

1. THIS DRAWING IS TO BE READ IN CONJUNCTION WITH ALL RELEVANT ARCHITECTS, ENGINEERS AND SPECIALISTS DRAWINGS.
2. ALL DIMENSIONS TO BE TAKEN IN PREFERENCE TO SCALED DIMENSIONS.
3. ANY DISCREPANCIES BETWEEN THIS DRAWING AND OTHER DRAWINGS IS TO BE BROUGHT TO THE ATTENTION OF THE ENGINEER PRIOR TO THE COMMENCEMENT OF THE WORKS ON SITE.
4. THE MAIN CONTRACTOR SHALL BE RESPONSIBLE FOR THE LAYOUT AND ACCURACY OF ALL DIMENSIONS.
5. THE CONTRACTOR IS TO ENSURE THE STABILITY AND STRUCTURAL INTEGRITY OF THE EXISTING PROPERTY AT ALL TIMES DURING WORKS AND IS TO BE RESPONSIBLE FOR BRACING AND PROPPING FOR ALL ELEMENTS.
6. MAIN CONTRACTOR TO PROVIDE AND FIX SUITABLE BRACING AND PROPPING FOR ALL ELEMENTS IN THE TEMPORARY CONDITION DURING CONSTRUCTION STAGE, SUCH AS TO ENSURE STRUCTURE STABILITY AT ALL TIMES.
7. IT IS THE CONTRACTOR'S SOLE RESPONSIBILITY FOR ASCERTAINING SAFE DISPOSAL OF ANY OFF-SITE EXCAVATION SPOIL. NO SPOIL IS TO BE TAKEN INTO AN ABNORMAL TIP REQUIREMENTS WILL BE ENTERTAINED.

DRAINAGE NOTES

1. REFER TO DRAWING FHL022-AAL-ED-XX-LS-C-5199
FOR COMPREHENSIVE DRAINAGE NOTES.

DRAINAGE LEGEND

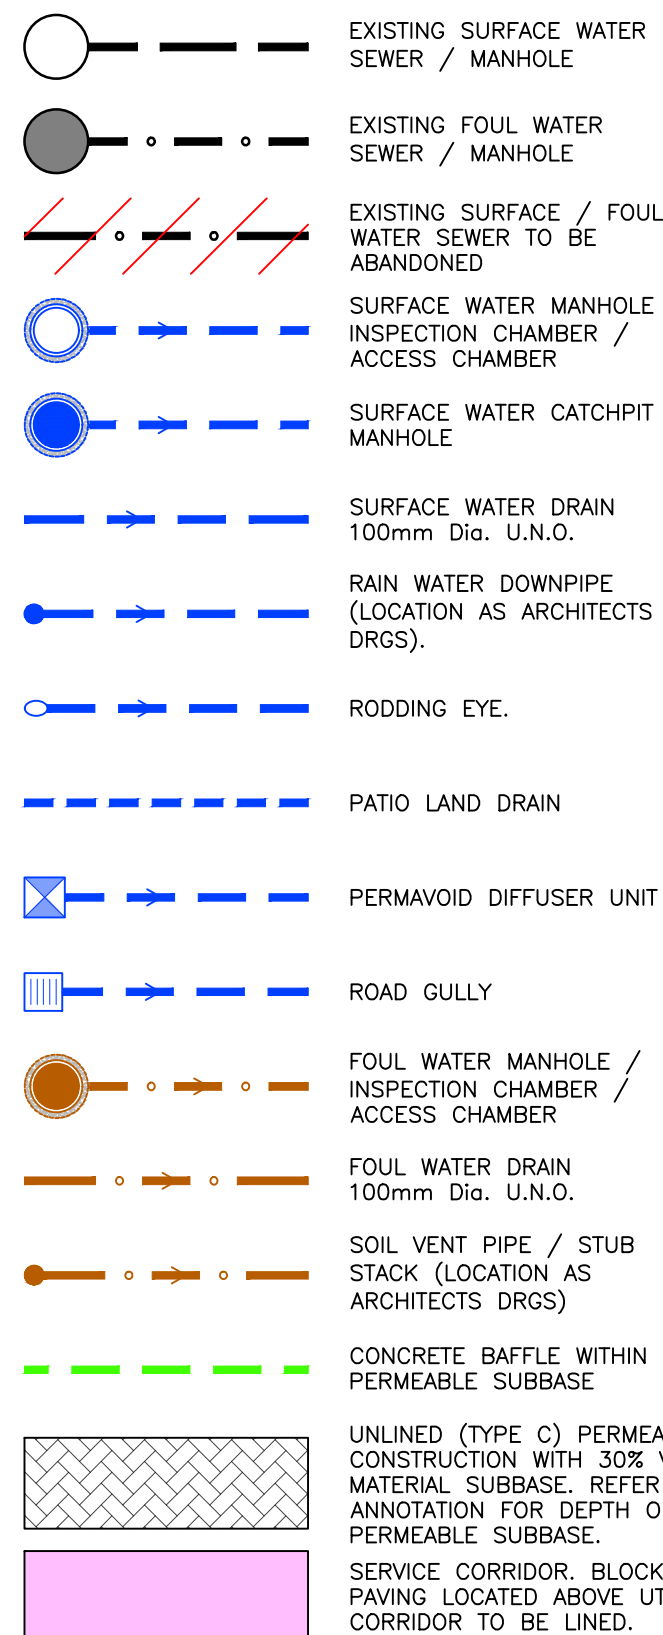

P01	30.01.2026	PRELIMINARY ISSUE FOR COMMENT	TA
Rev.	Date	Description	By



Client
FOREMAN HOMES

Architect
HGP ARCHITECTS

Project title
GOODWILLIES TIMBER YARD,
PURBROOK.

Drawing title
**DRAINAGE,
SHEET 2.**

Scale	Paper size	Date	Drawn by	Checked by	Status
1:750	A1	JAN 2026	TA	CH	S3

Name							
Project code	Originator	Functional	Spatial	Form	Material	Number	Revision

FHL022-AAL- ED - XX - DP - C -5102- P01