
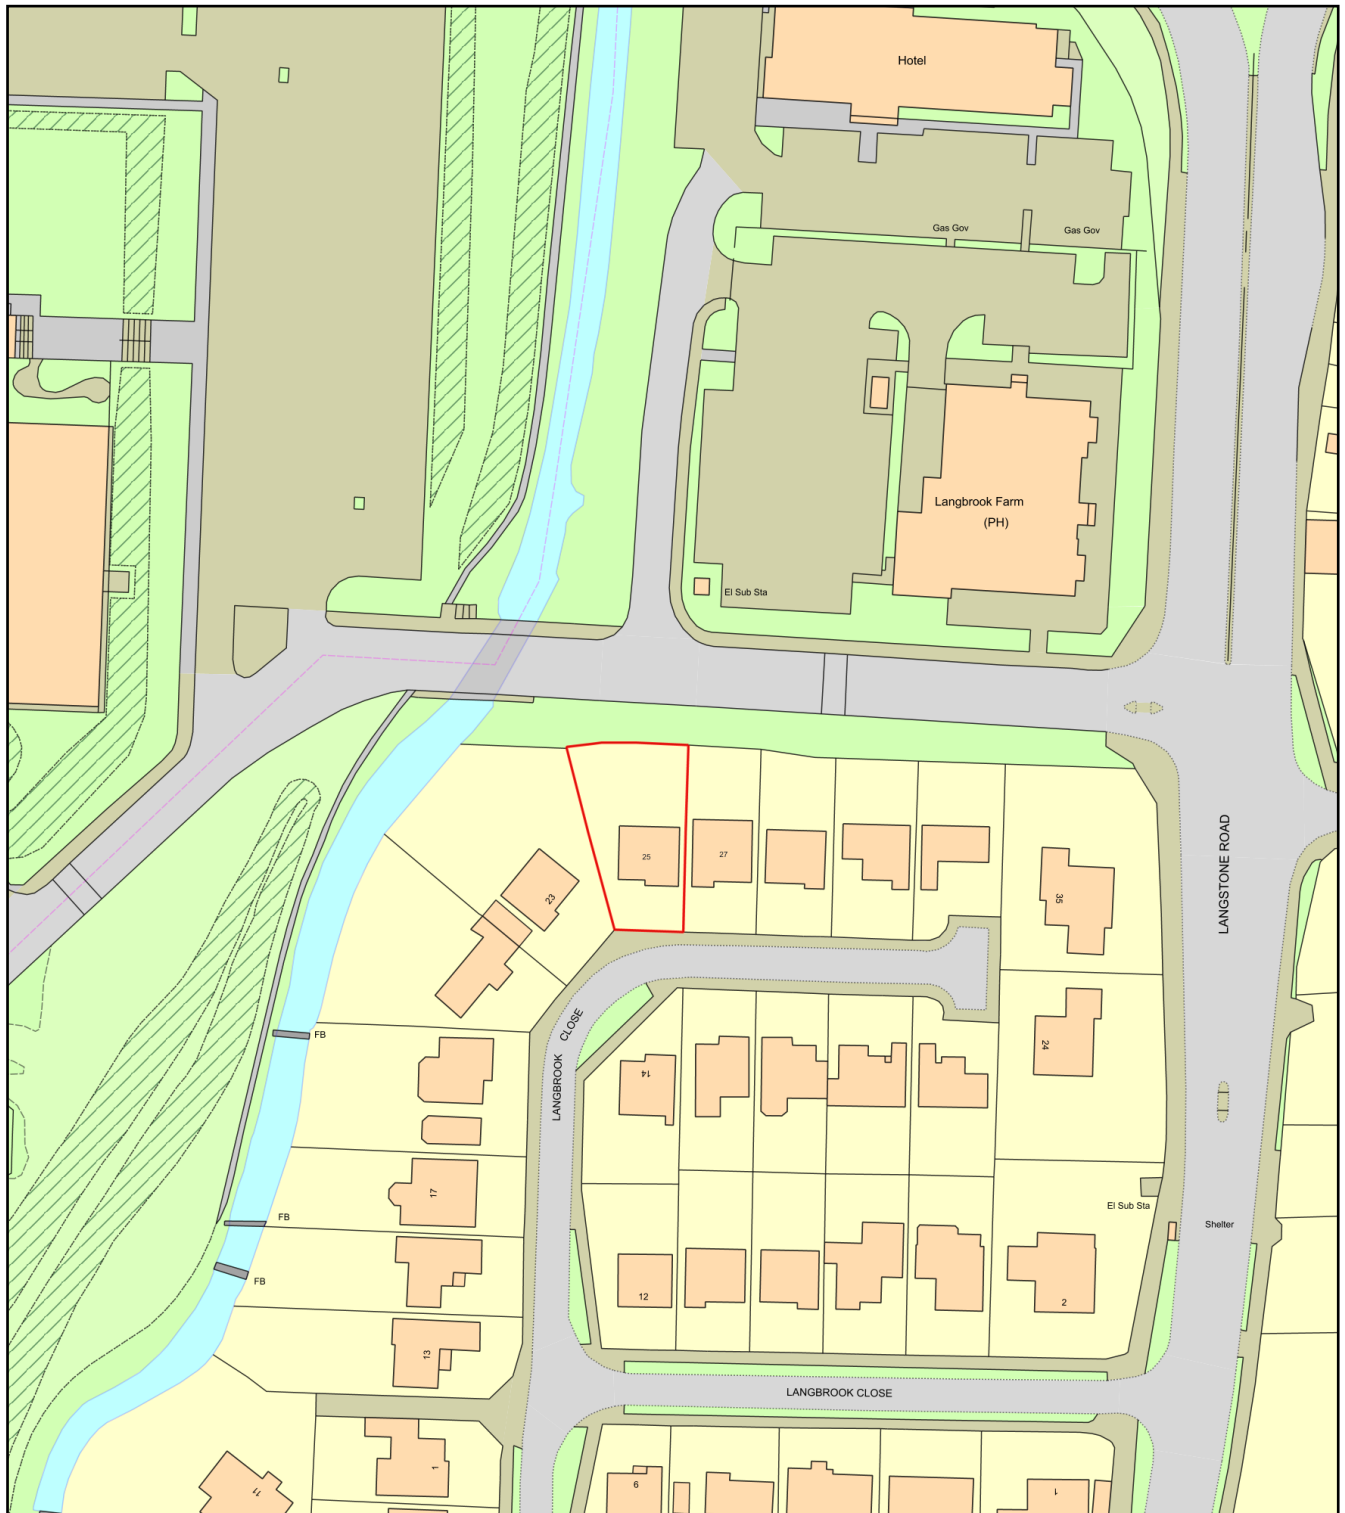
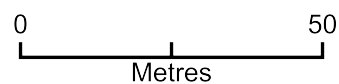


25 Langbrook Close, Havant, PO9 1RS.

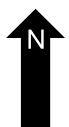

Plan Produced for: Jason Wall

Date Produced: 05 Mar 2026

Plan Reference Number: TQRQM26064143419050

Scale: 1:1250 @ A4