



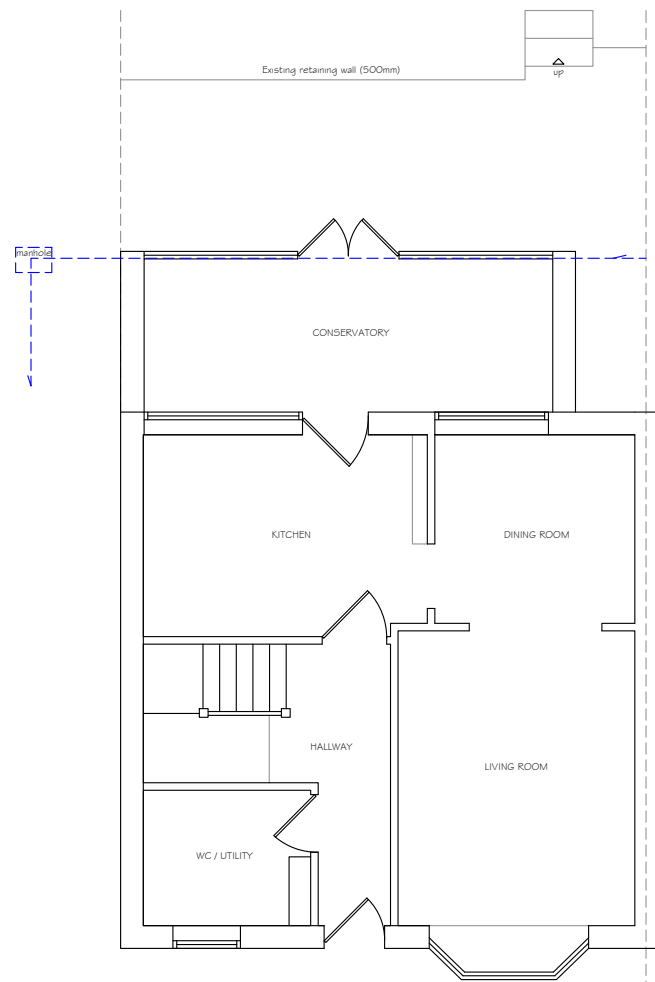


Existing Ground Floor Plan 1:100 @ A3

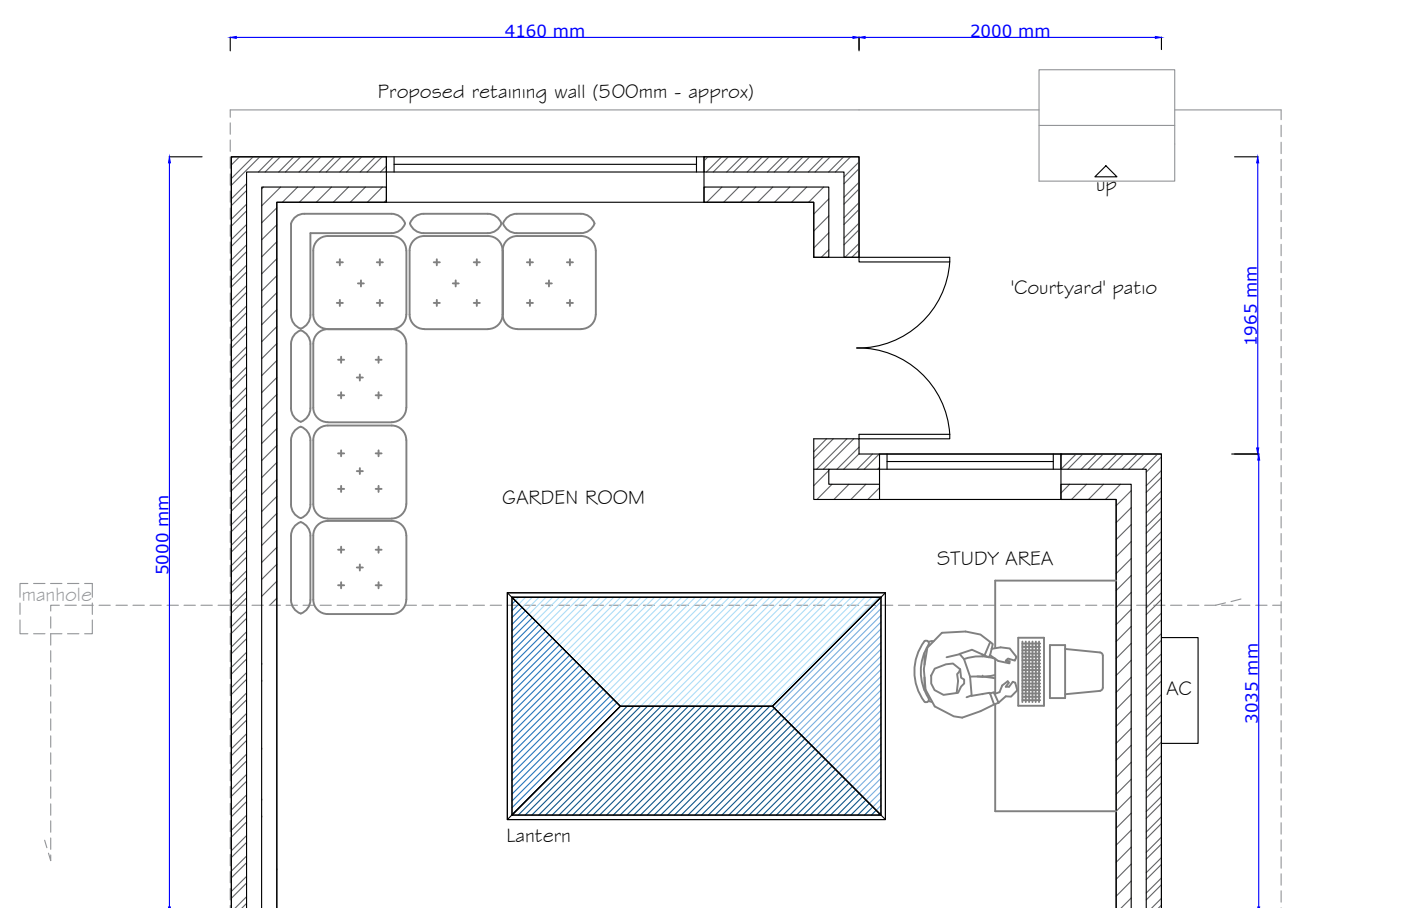

Proposed Ground Floor Plan 1:50 @ A3



Site Location Plan 1:1250 @ A3

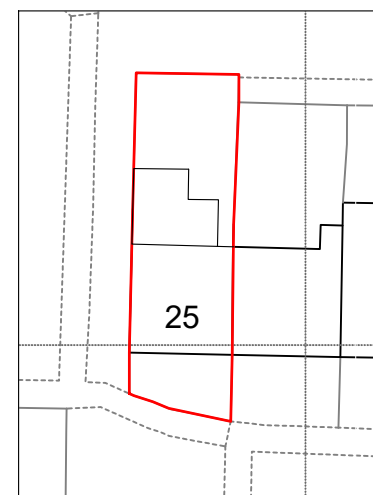

Block Plan 1:1250 @ A3



OFFICE ADDRESS:
Apple Tree Architectural Design Consultants
25 Crows Nest Lane
Botley
Southampton
Hants

CLIENT & SITE ADDRESS:
Mr & Mrs Gibson
25 Sullivan Way
Waterlooville
Hants
PO7 5UY

DISCLAIMER:
These drawings are the property of Apple Tree Architecture Ltd. and should not be copied or amended without permission. Do not scale from this drawing, check all measurements on-site prior to fabrication

SHEET:

1

REVISION:

2


PROJECT NUMBER: 490

DATE: March 2026


SCALE: As specified @ A3



Existing Rear Elevation 1:100 @ A3

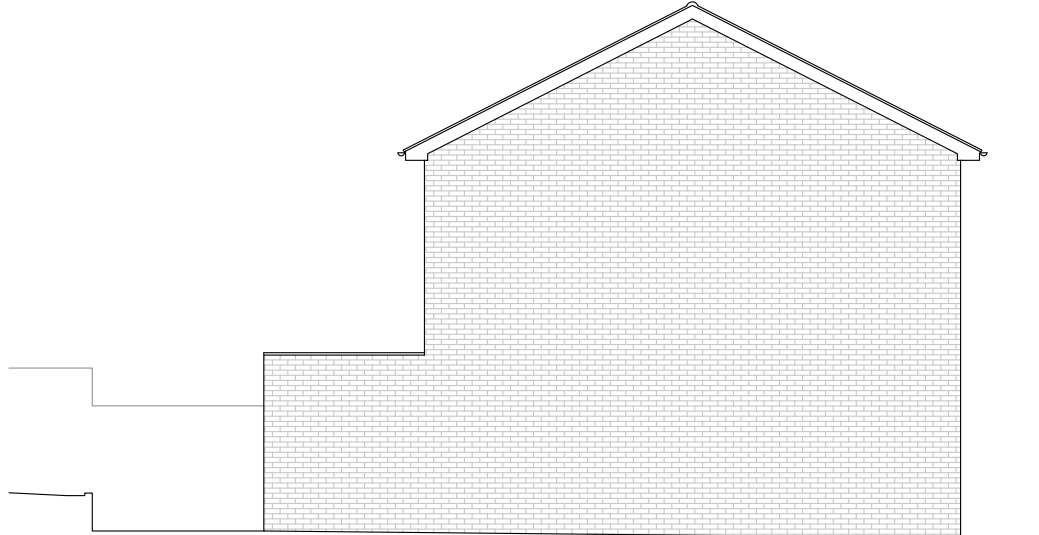


Existing Side Elevation 1:100 @ A3

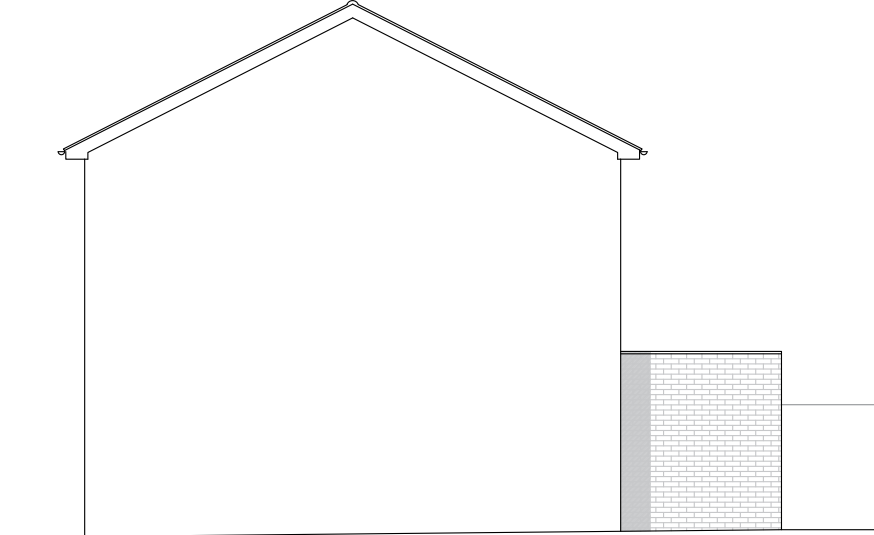


Existing Side Elevation 1:100 @ A3



Proposed Rear Elevation 1:100 @ A3

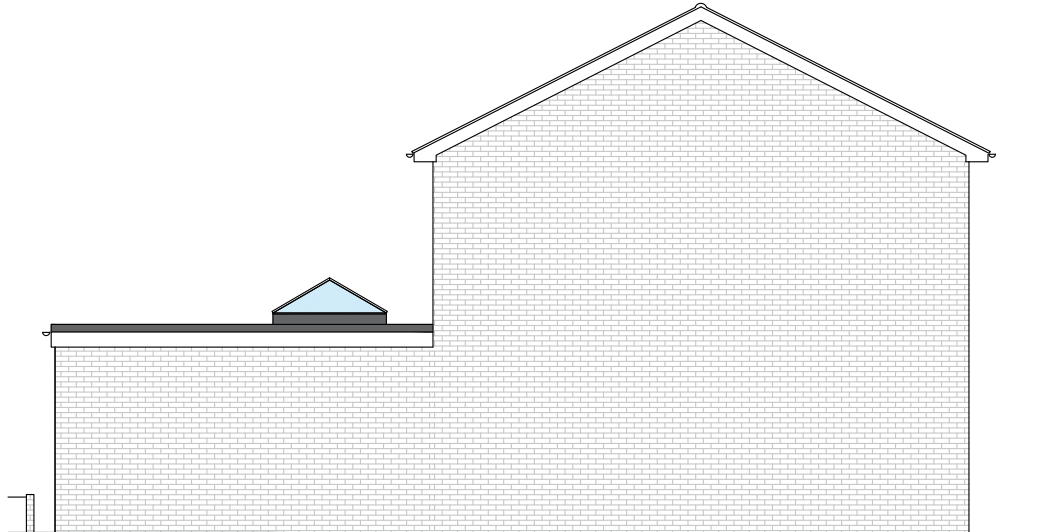

Proposed Side Elevation 1:100 @ A3

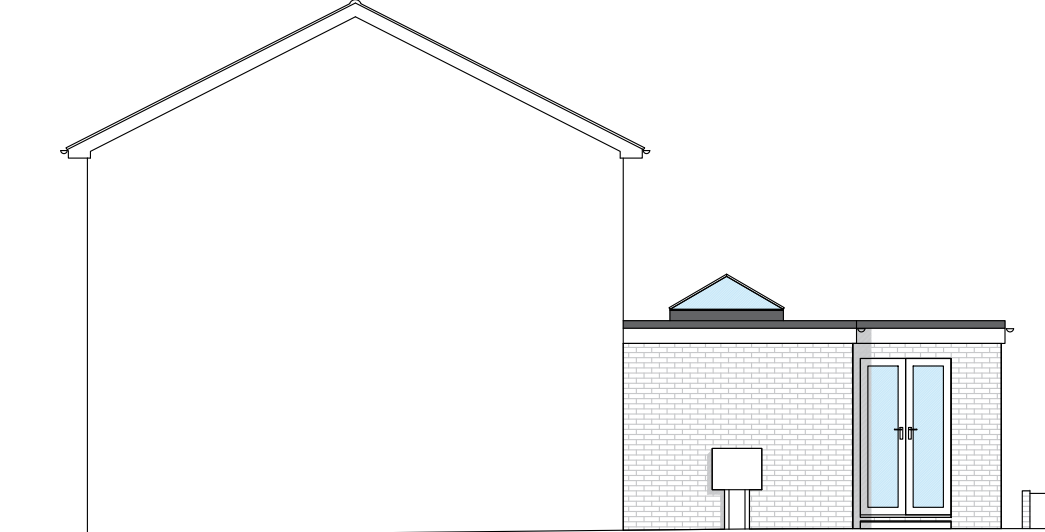

Proposed Side Elevation 1:100 @ A3



OFFICE ADDRESS:
Apple Tree Architectural Design Consultants
25 Crows Nest Lane
Botley
Southampton
Hants

CLIENT & SITE ADDRESS:
Mr & Mrs Gibson
25 Sullivan Way
Waterlooville
Hants
PO7 5UY

DISCLAIMER:
These drawings are the property of Apple Tree Architecture Ltd. and should not be copied or amended without permission. Do not scale from this drawing, check all measurements on-site prior to fabrication

SHEET:
2

REVISION:
1

PROJECT NUMBER:	490
DATE:	March 2026
SCALE:	As specified @ A3