



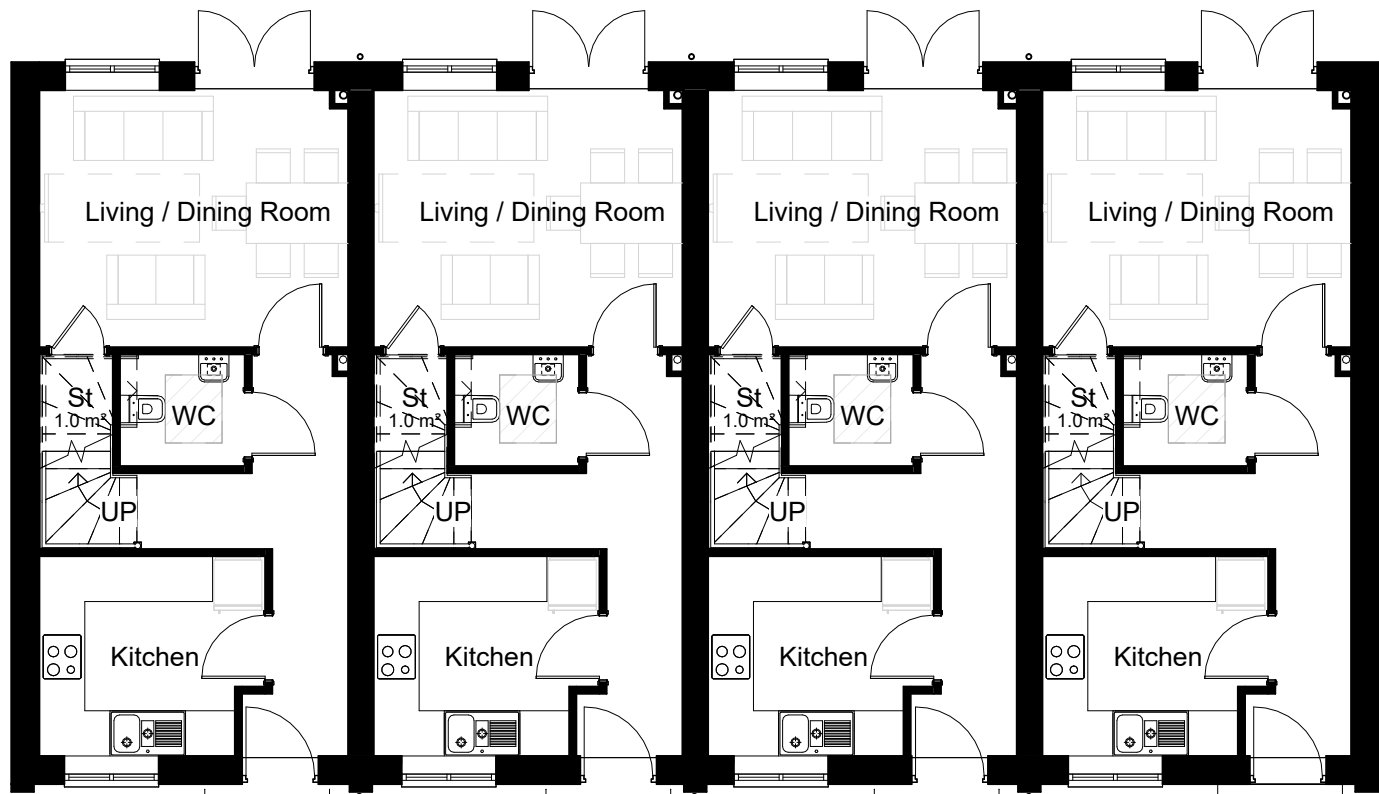


Level 00-Ground Floor
1 : 100

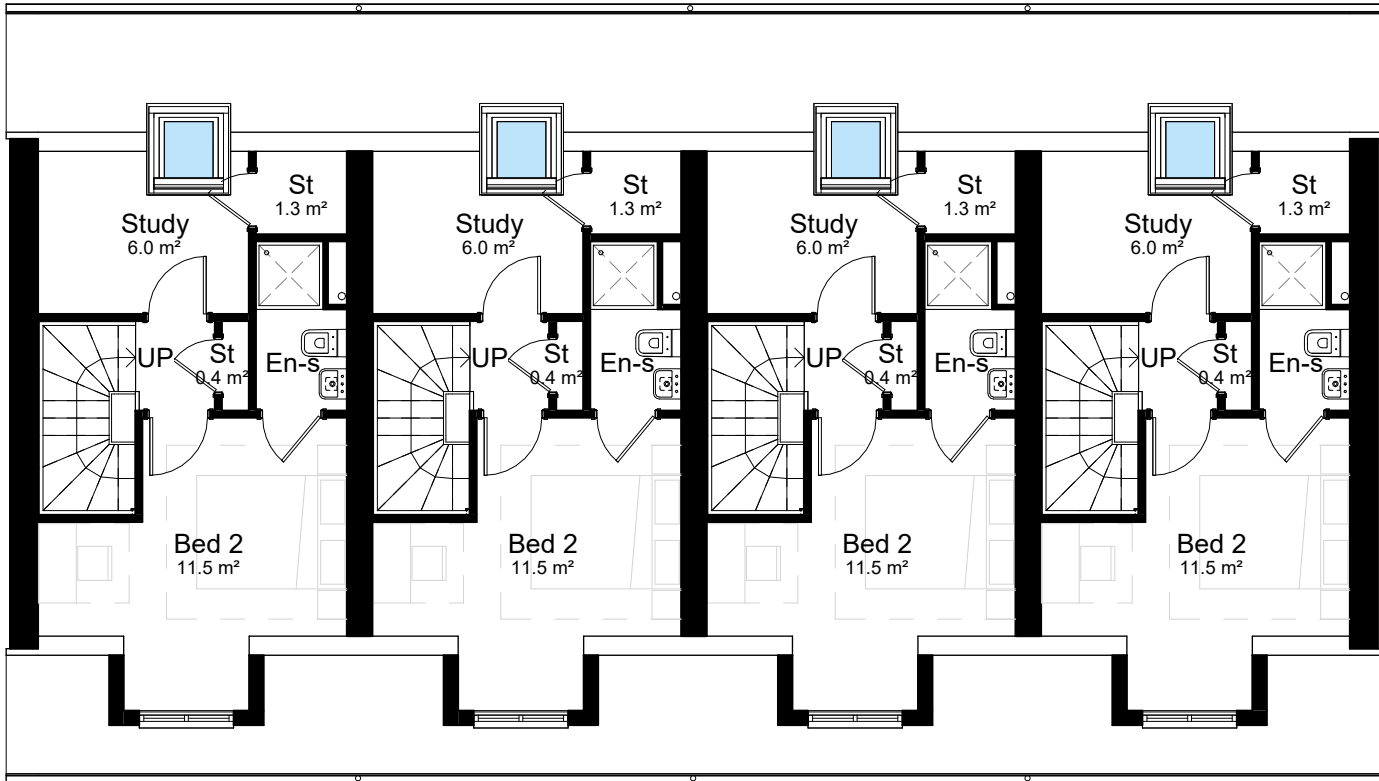

Level 02-Second Floor
1 : 100



Level 01-First Floor
1 : 100

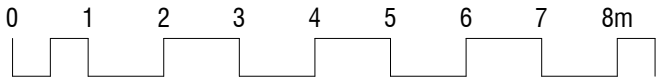

Area Schedule		
Name	Level	Area
3 Bed House	Level 00-Ground Floor	36 m²
3 Bed House	Level 01-First Floor	36 m²
3 Bed House	Level 02-Second Floor	29 m²
		101 m²

Please Note:

This drawing can only be scaled for planning purposes. Dimensions to be checked on site and any discrepancies are to be highlighted to the Architect prior to construction.

Topographical / Ordnance Survey information shown has been prepared by a third party. HGP accept no responsibility for accuracy or completeness of the survey.

This drawing is to be read in conjunction with all other project drawings, construction notes and / or project specifications including those by other project consultants and specialists. All discrepancies should be reported immediately.

Design subject to detail development / approval. Measurements and accommodation schedules subject to amendments following coordinated input by others. Costings cannot be finalised until approval /confirmation by relevant authorities and Client.

Handing as follows:

As: 76-79

Handed: N/A

★ Obscure glazing

Project Information	
ADM	M4(1)
NDSS	✓



FOREMAN
HOMES

Rev.	Description	DATE	DB	CB

Block G - Plans

PROJECT J.F. Goodwillie Timber Centre	JOB NO. 23.128
SCALE 1 : 100@ A2	DATE Feb'26
DRAWN BY/CHECKED BY VP /HJE	REVISION
DWG# _28	STATUS PLANNING

© HGP Architects Ltd.
Furzehall Farm, Wickham Road
Fareham, Hampshire, PO16 7JH

01329 283 225
email@hgp-architects.co.uk
hgp-architects.co.uk

hgp