



ARCH
ASSOCIATES

APPENDIX 4

DRAINAGE INSPECTION REPORT



D F Groundworks Ltd
Yarmouth House
1300 Parkway
Whitley
Hampshire
PO15 7AX

Tel: 01489 553369
Email: info@dfgw.co.uk

Project-information / Inspection

Client: Foreman Homes

Contact Name: Archie Korrie

Address:

Telephone: 0330 333 7365

E-mail: Archie.Korrie@foremanhomes.co.uk

Site: Goodwillies Waterlooovile

Contractor **D F Groundworks Ltd**
Contact Name: **David Fisher**

Address: **Yarmouth House
1300 Parkway
Whitley
PO15 7AX**

Telephone: **01489 553369**
Mobile: **07980950786**
E-mail: **info@dfgw.co.uk**



D F Groundworks Ltd
Yarmouth House
1300 Parkway
Whitley
Hampshire
PO15 7AX

Tel: 01489 553369
Email: info@dfgw.co.uk

Project-information / Inspection 1


Project name:
Goodwillies Waterlooville

Project Number:

Contact: David Fisher
07980950786

Date:
25/3/25


London Road (A3)

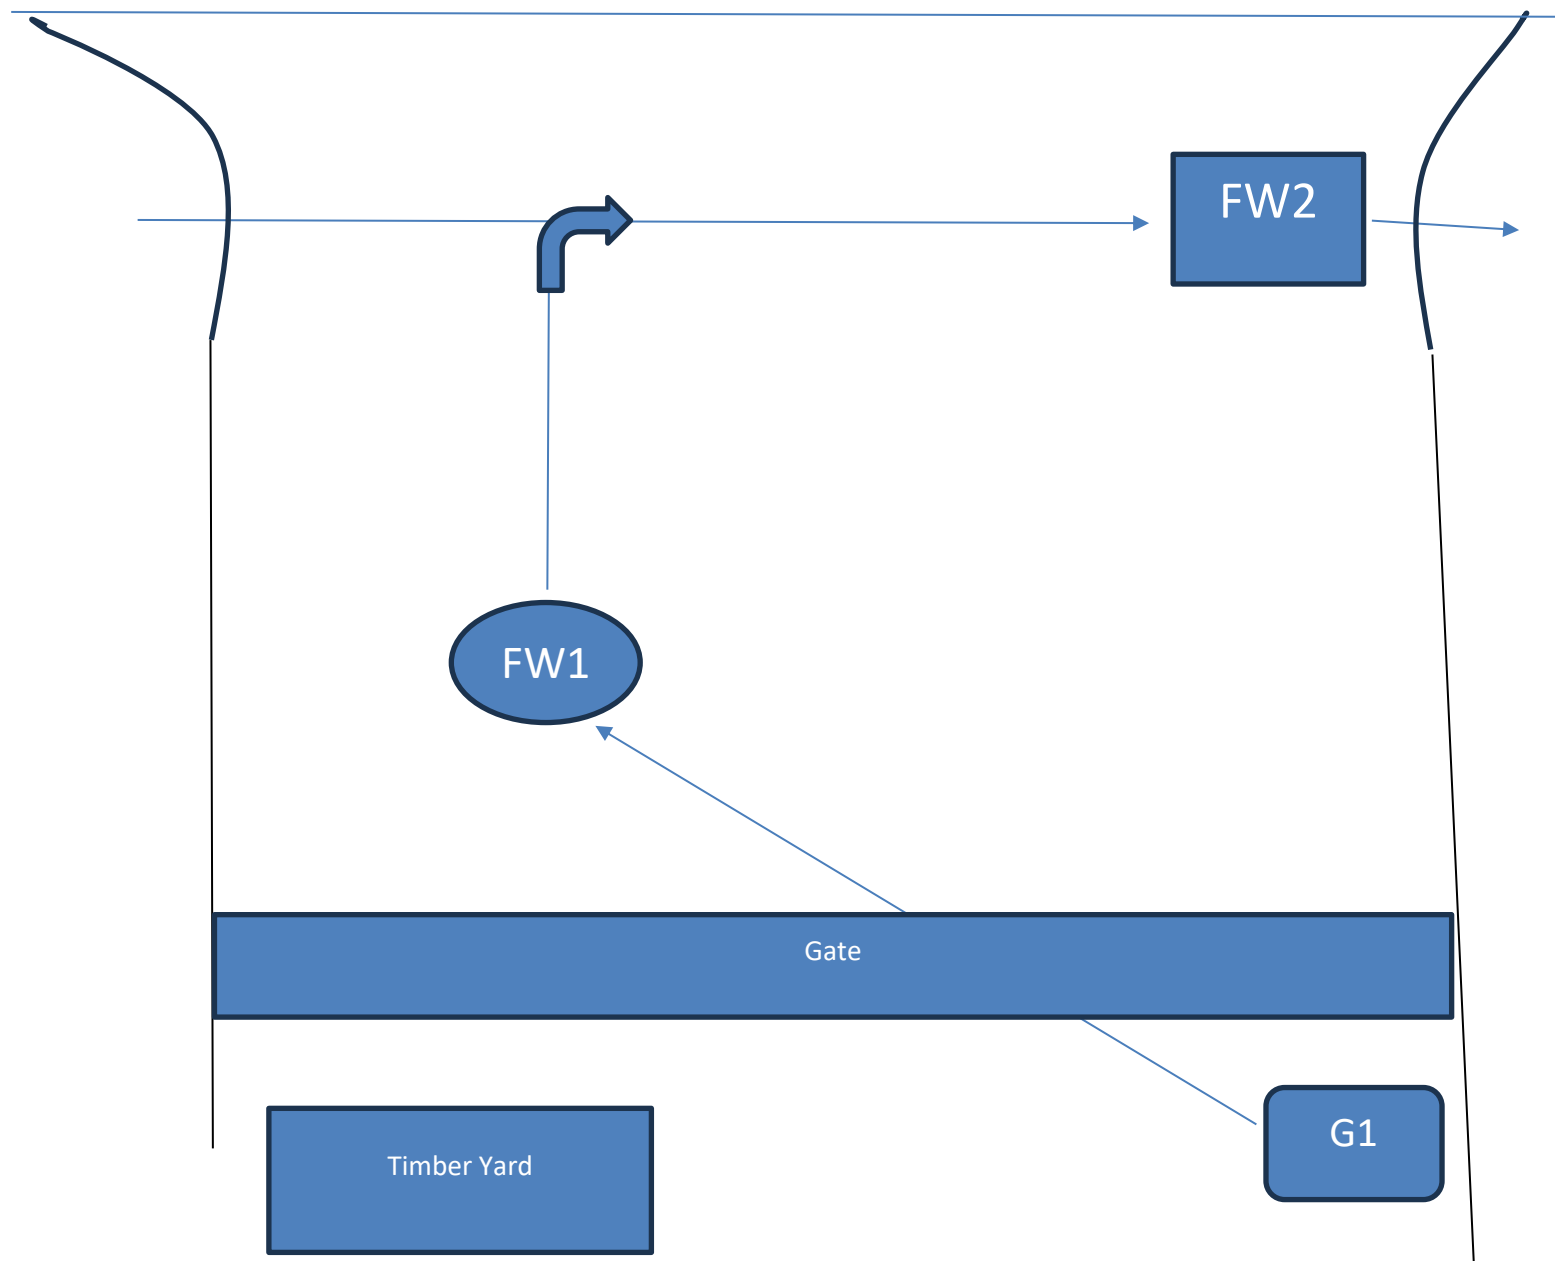



Project name : Goodwillies Waterlooille	Project Number:	Contact: David Fisher 07980950786	Date: 25/3/25
--	-----------------	--------------------------------------	------------------

[illegible]

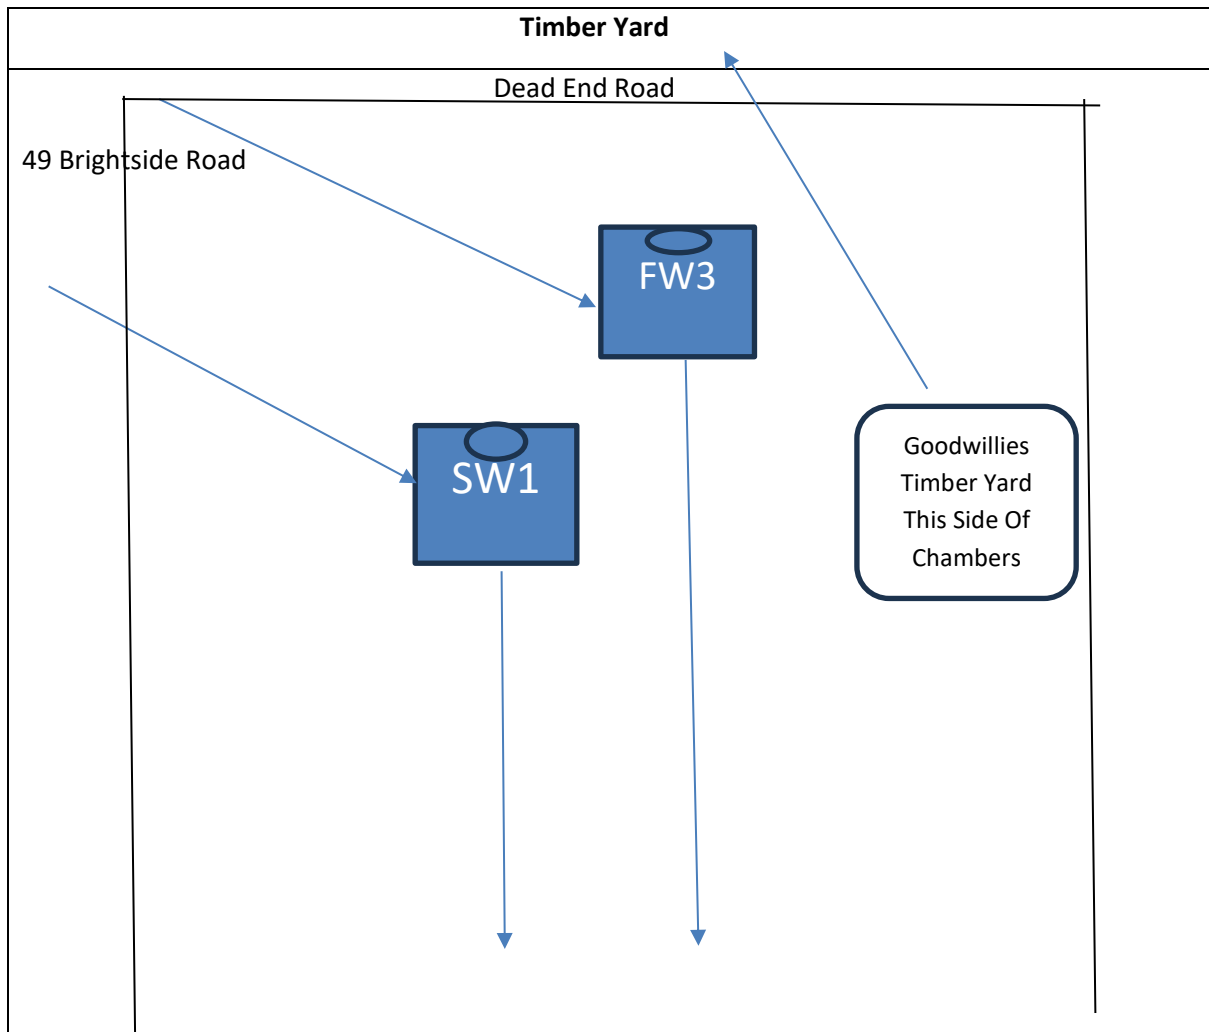

Both SW1 And FW3 End Of The Line Manholes Last House On The Line 49 Brightside Road Comes In On The Side Of The Chamber Main Line Is Capped

G1 Is combined and goes into FW1

Fw1 – Fw2 as attached

Poured 100l water down gully to investigate as we could not get a camera into the gully outlet and it came out into FW1

FW3 IS 1.8m from invert to cover level
SW1 IS 1.230mm from invert to cover level



Rev.	Revision Notes	Date
Job Site: GOODWILLIES - DRAINAGE SURVEY		
DF GROUNDWORKS		
Date	Scale	Drawn By
16/04/25	NTS	
		Checked By