



Street Scene A-B
1 : 200




Street Scene C-D
1 : 200



Street Scene E-F
1 : 200

0 2 3 4 6 8 10 12 14 16m

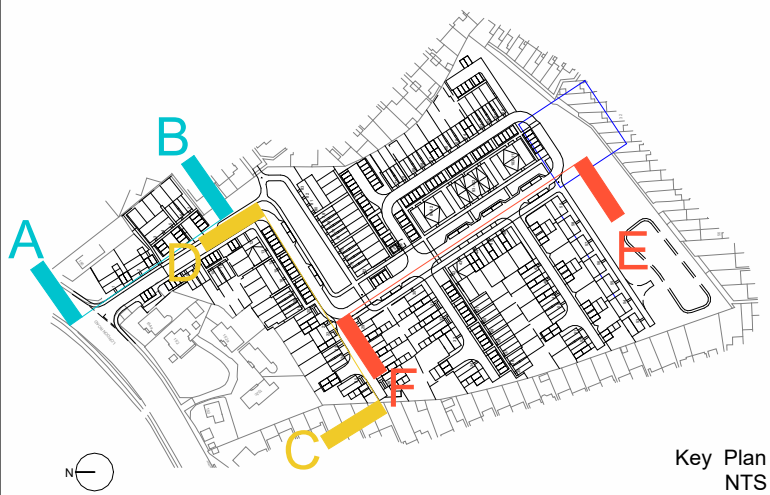

Key Plan
NTS

Please Note:

This drawing can only be scaled for planning purposes. Dimensions to be checked on site and any discrepancies are to be highlighted to the Architect prior to construction.

Topographical / Ordnance Survey information shown has been prepared by a third party. HGP accept no responsibility for accuracy or completeness of the survey.

This drawing is to be read in conjunction with all other project drawings, construction notes and / or project specifications including those by other project consultants and specialists. All discrepancies should be reported immediately.

Design subject to detail development / approval. Measurements and accommodation schedules subject to amendments following coordinated input by others. Costings cannot be finalised until approval / confirmation by relevant authorities and Client.



Rev.	Description	DATE	DB	CB
------	-------------	------	----	----

Street Scenes - Page 1

PROJECT J.F. Goodwillie Timber Centre	JOB NO. 23.128
SCALE As indicated @ A1	DATE Feb '26
DRAWN BY/CHECKED BY VP / HJE	REVISION
DWG# _45	STATUS PLANNING

© HGP Architects Ltd.
Furzehall Farm, Wickham Road
Fareham, Hampshire, PO16 7JH

01329 283 225
email@hgp-architects.co.uk
hgp-architects.co.uk

hgp