


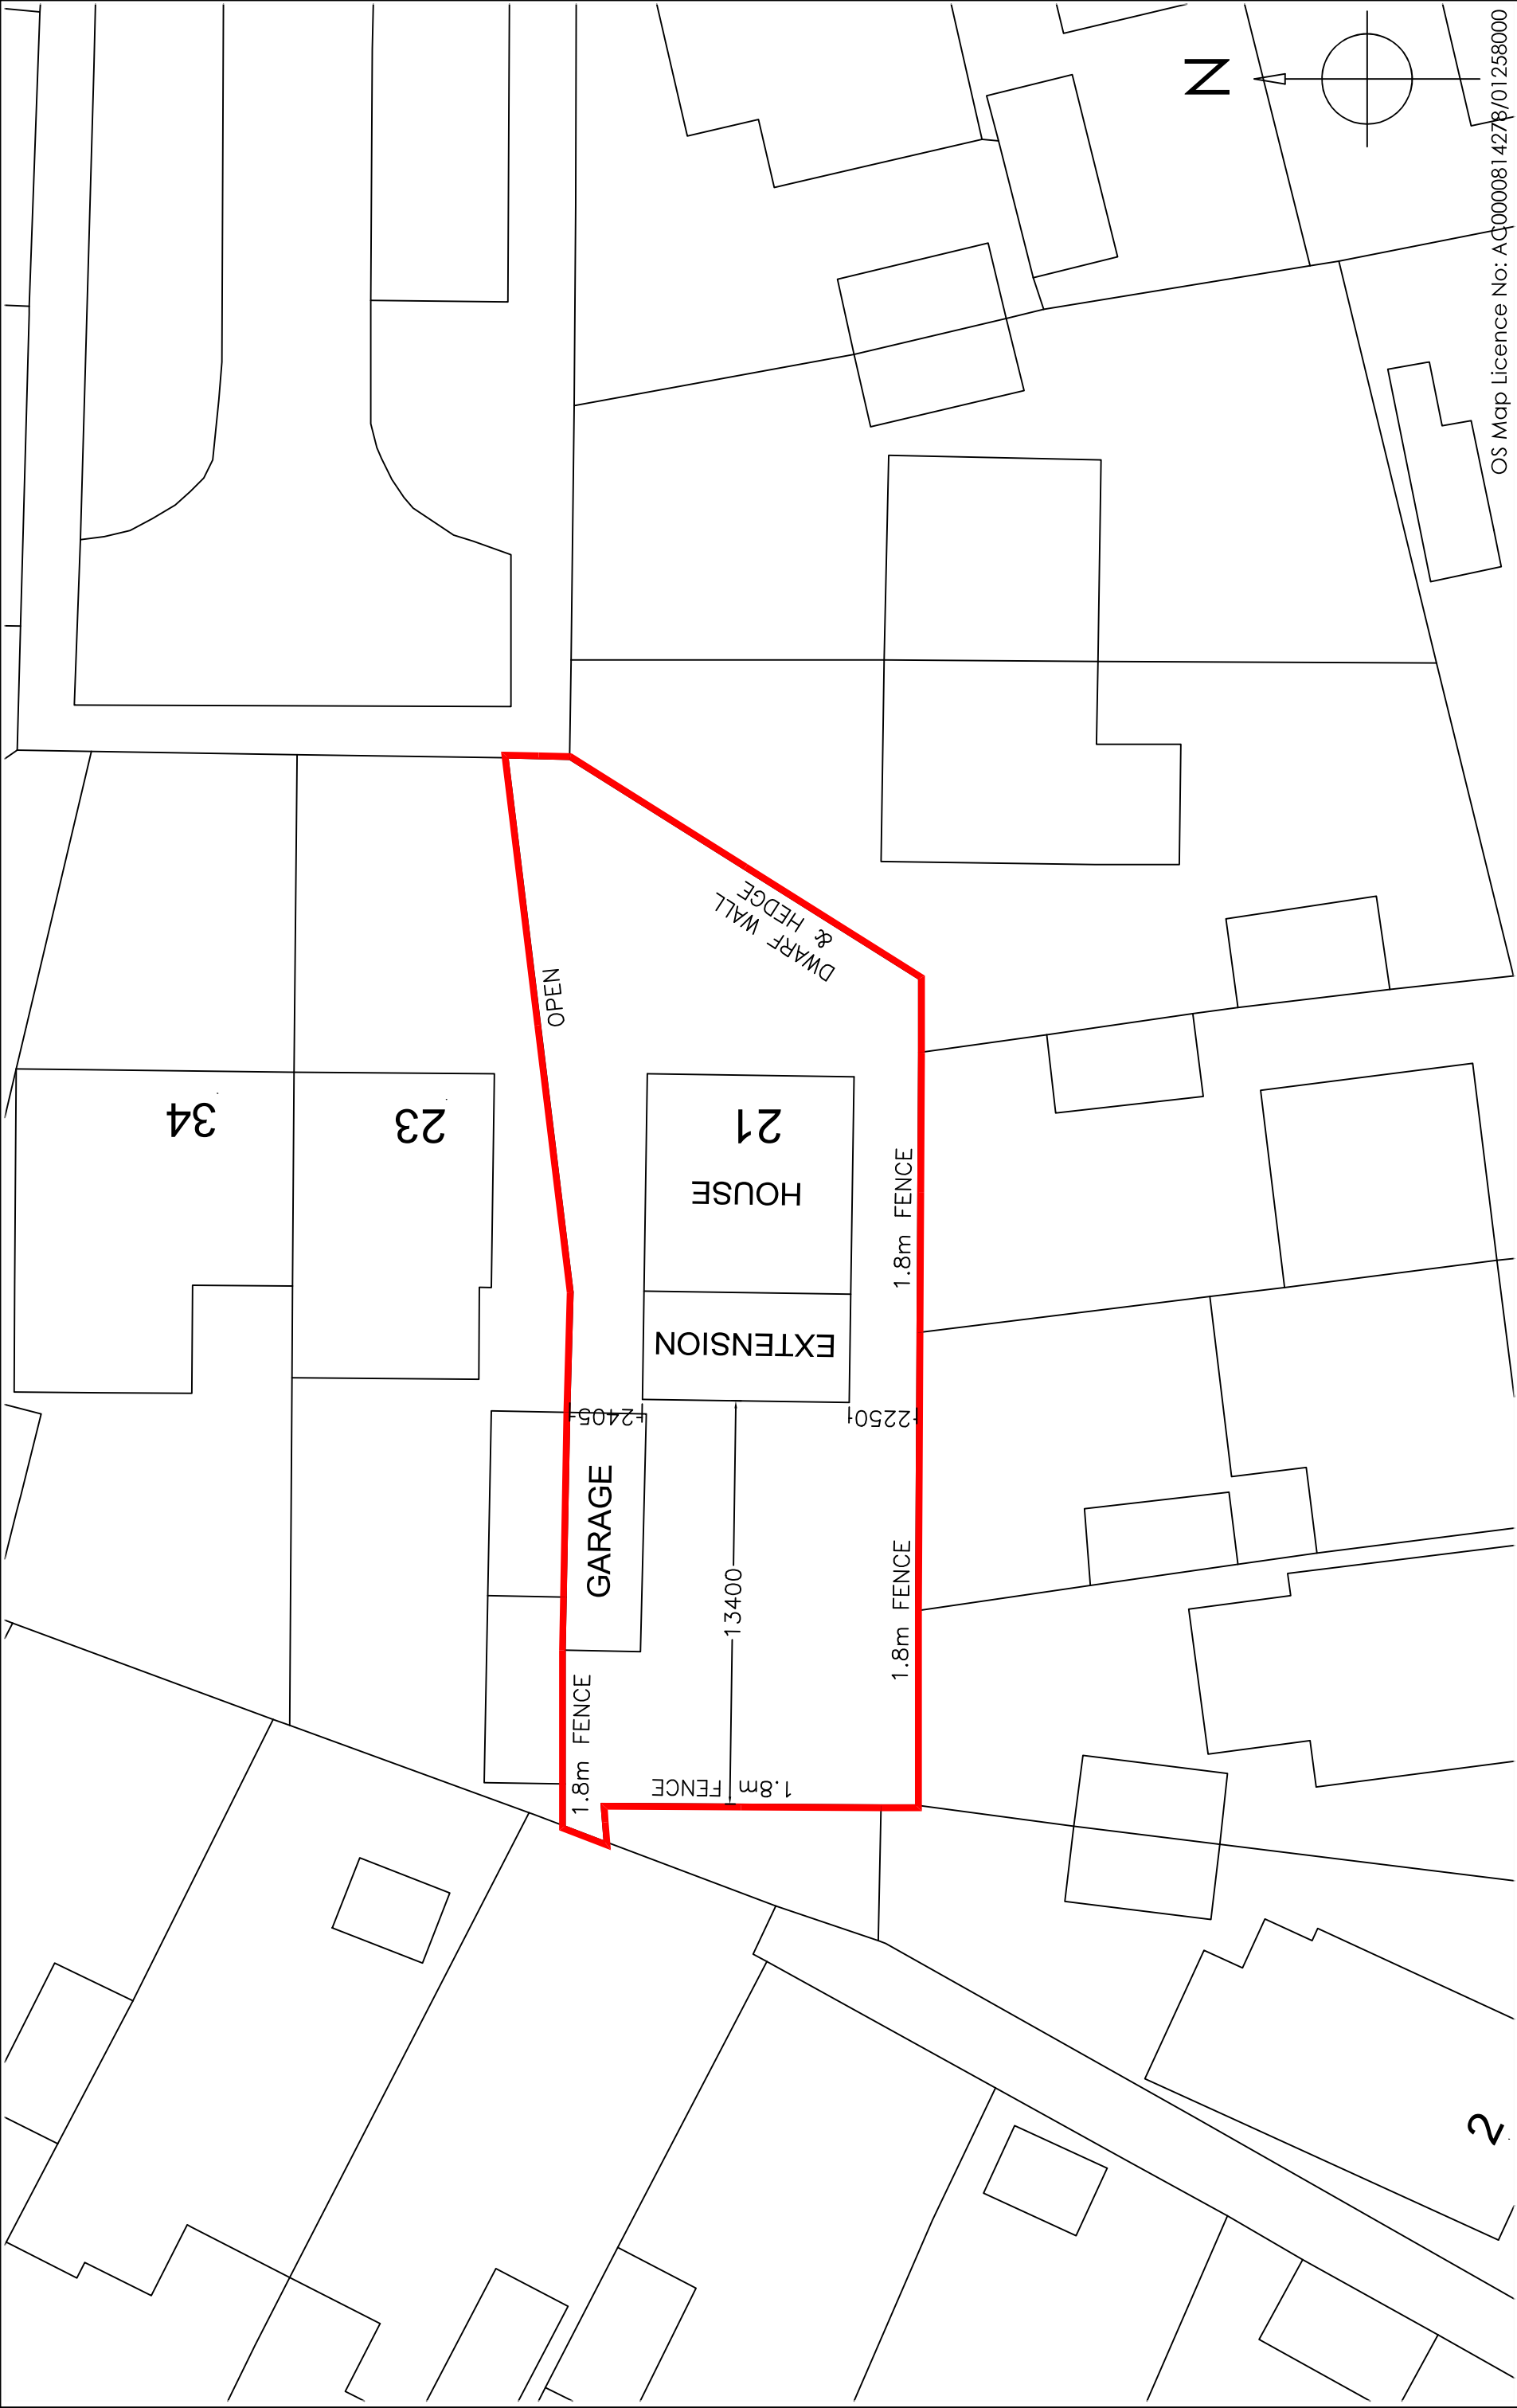

OS Map Licence No: AQ0000814278/01258000



GBS designs
CAD - ARCHITECTURE - DESIGN
6 Shillinglee Waterlooville
Hampshire PO7 5RW
Tel 023 9225 8315
www.gbsimages.co.uk

REV		DESCRIPTION		DRAWN	DATE	Scale Bar		Drawing Title	
-		Initial design		GBS	09.09.25			21 WATER CL 11	21 Waterloo Close,
A		Design option		GBS	18.09.25			Scale at A1	Cowplain,
B		Revisions to chosen design		GBS	28.01.26			Scale at A3	Waterlooville,
								1:200	Hampshire,
								Date	PO8 8QJ
								09 SEP 2025	
								Drawn by	
								GBS	