


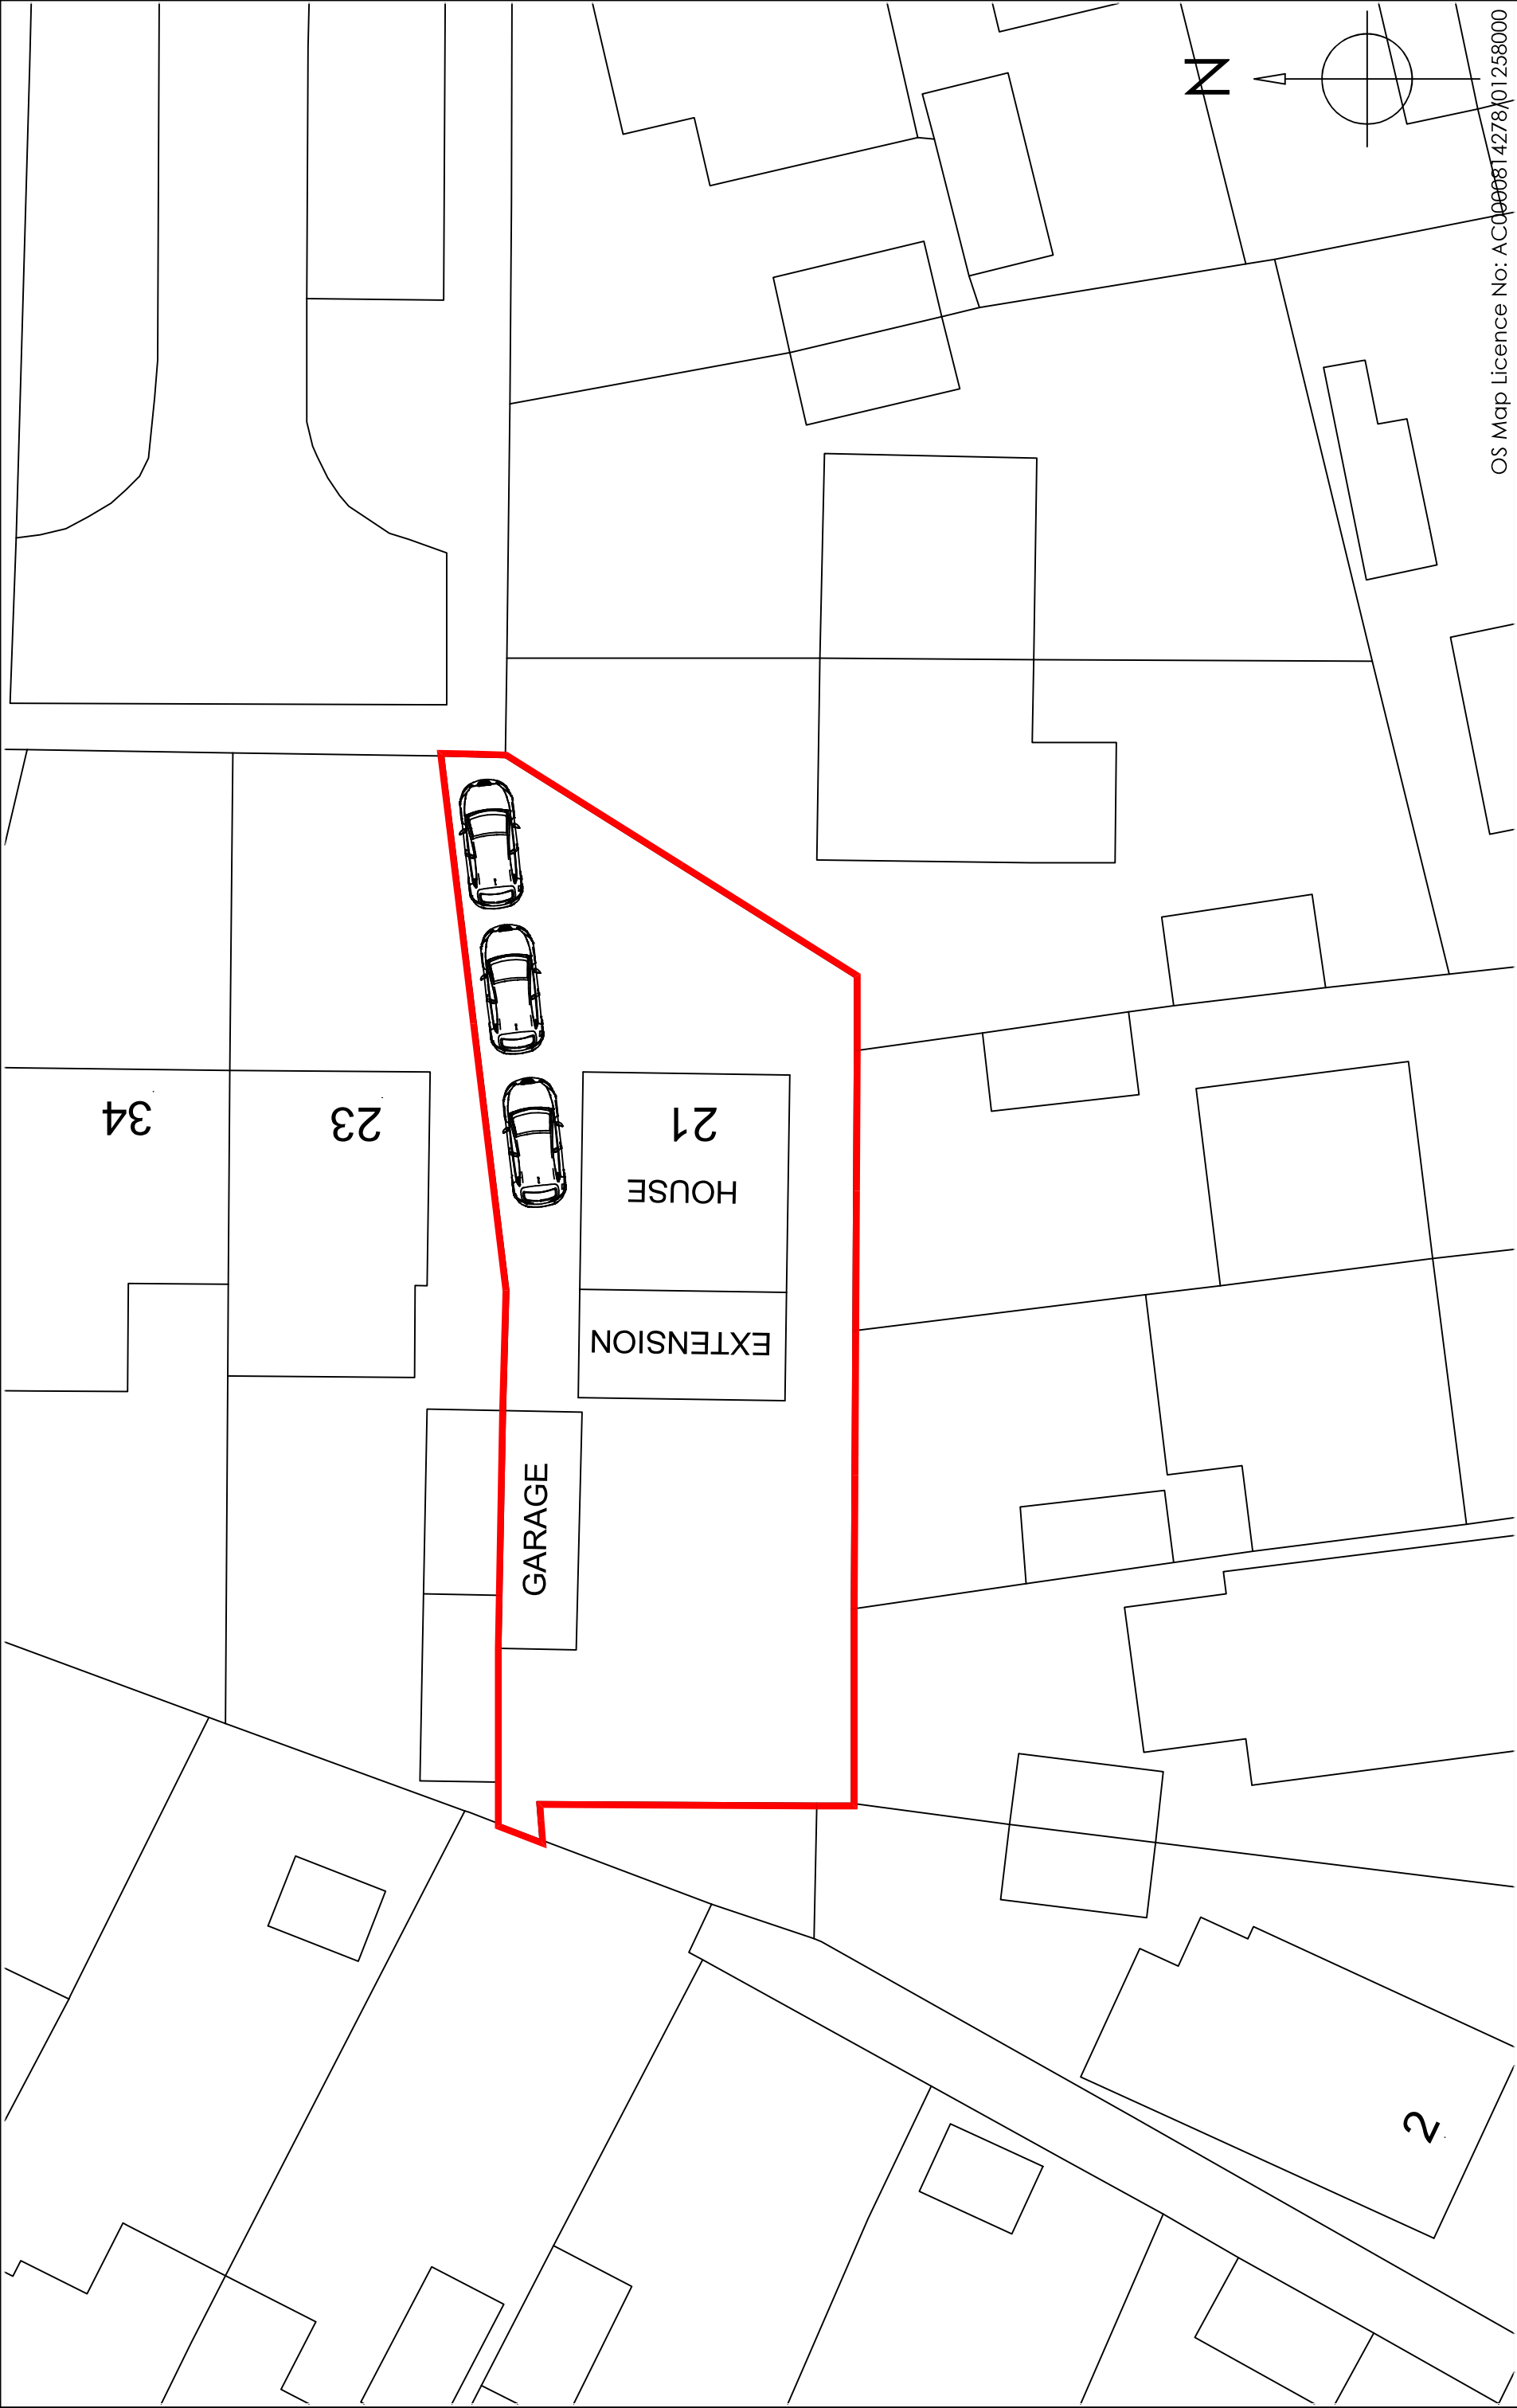


OS Map Licence No: ACO000814278/01258000



CAD - ARCHITECTURE - DESIGN

6 Shillinglee Waterlooville
Hampshire PO7 5RW
Tel 023 9225 8315
www.gbsimages.co.uk

Drawing Title		21 Waterloo Close, Cowplain, Waterlooville, Hampshire, PO8 8QJ	
Drawing Ref	21 WATER CL 14	Scale at A3	
	Scale at A1	N/A	1:500
Date		09 SEP 2025	
Drawn by		GBS	

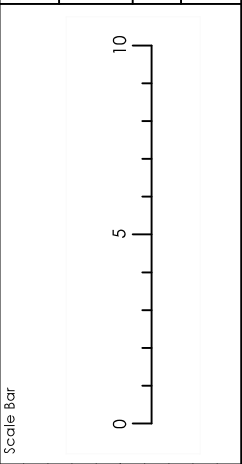

REV	DESCRIPTION	DRAWN	DATE
-	Initial design	GBS	09.09.25
A	Design option	GBS	18.09.25
B	Revisions to chosen design	GBS	28.01.26

Copyright is reserved by GBS Designs and is issued on the condition that it is not copied or disclosed by or to any unauthorised persons without prior consent in writing from GBS Designs.

All dimensions to be checked on site

All structural elements to be specified by a suitably qualified structural engineer.