


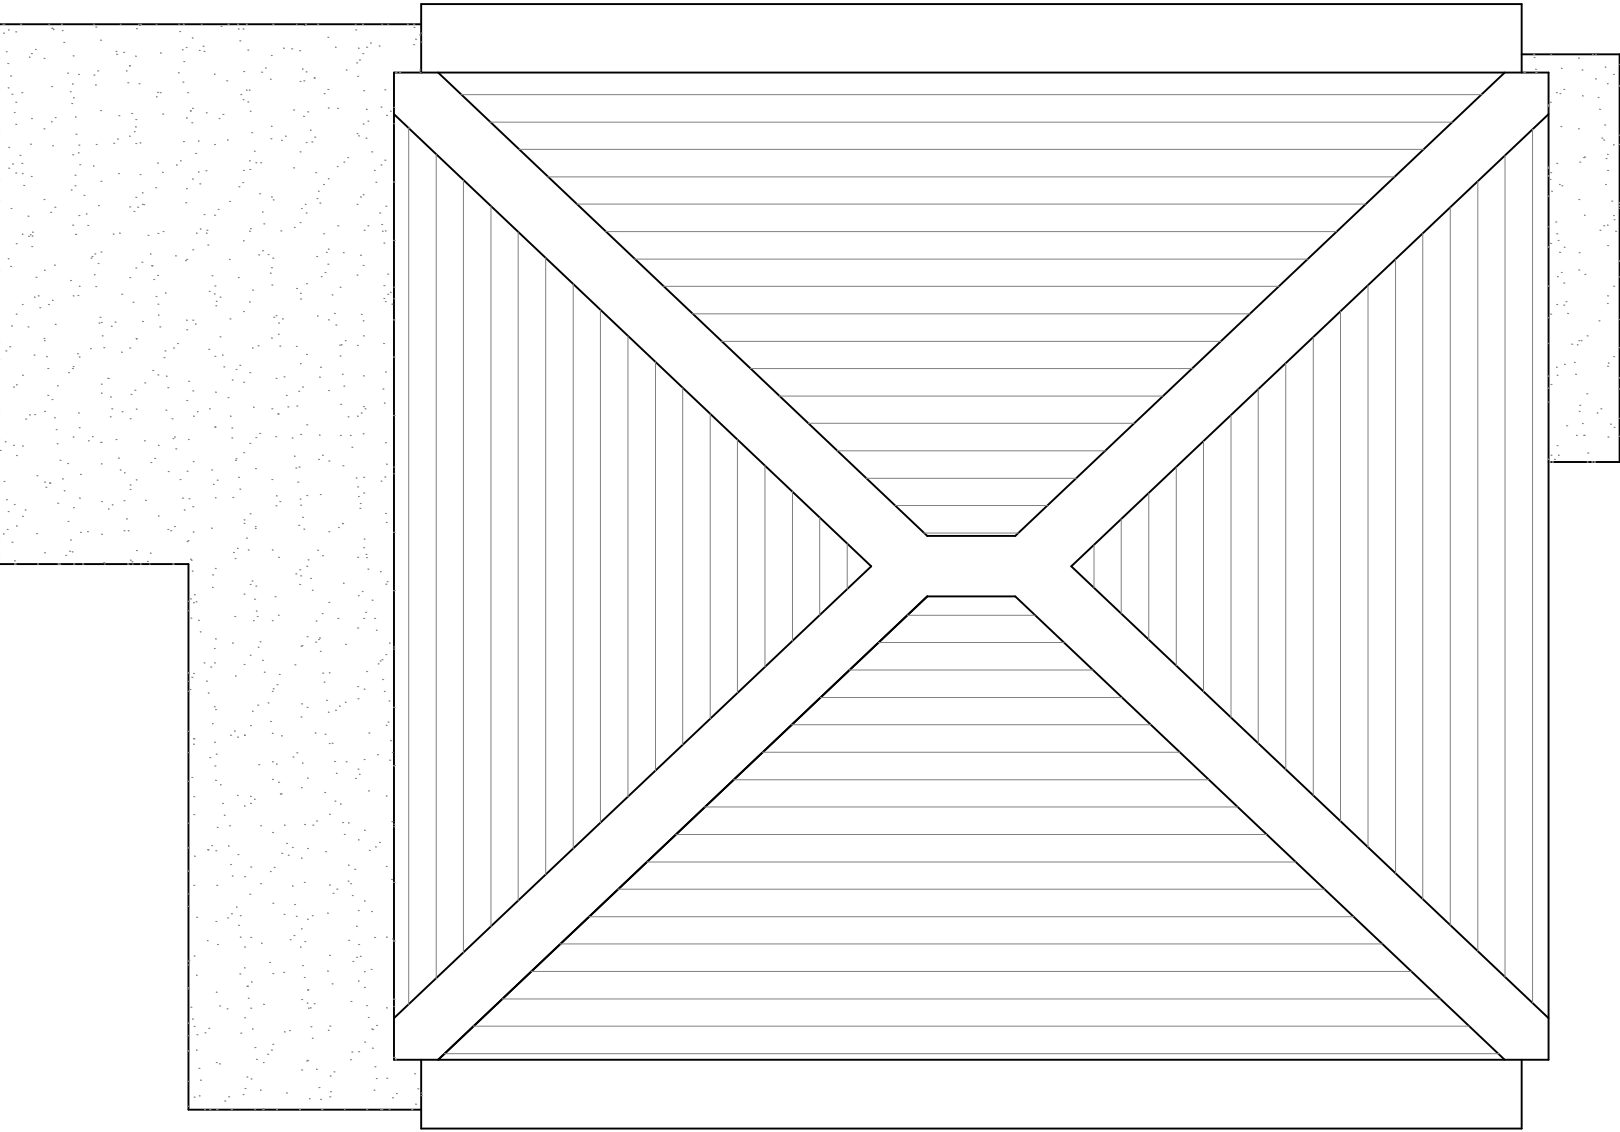


EXISTING ROOF

Copyright is reserved by GBS Designs and is issued on the condition that it is not copied or disclosed by or to any unauthorised persons without prior consent in writing from GBS Designs.

All dimensions to be checked on site

All structural elements to be specified by a suitably qualified structural engineer.

REV	DESCRIPTION	DRAWN	DATE
-	Initial design	GBS	01.08.25

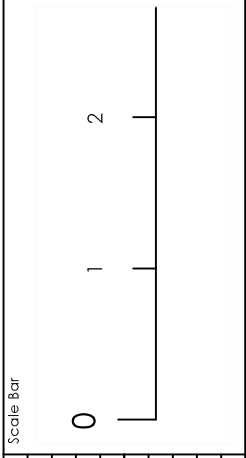

Drawing Ref	Drawing Title
21 WATER CL 03	21 Waterloo Close, Cowplain, Waterlooville, Hampshire, PO8 8QJ
Scale at A1	Scale at A3
N/A	1:50
Date	Drawn by
01 AUG 2025	GBS