


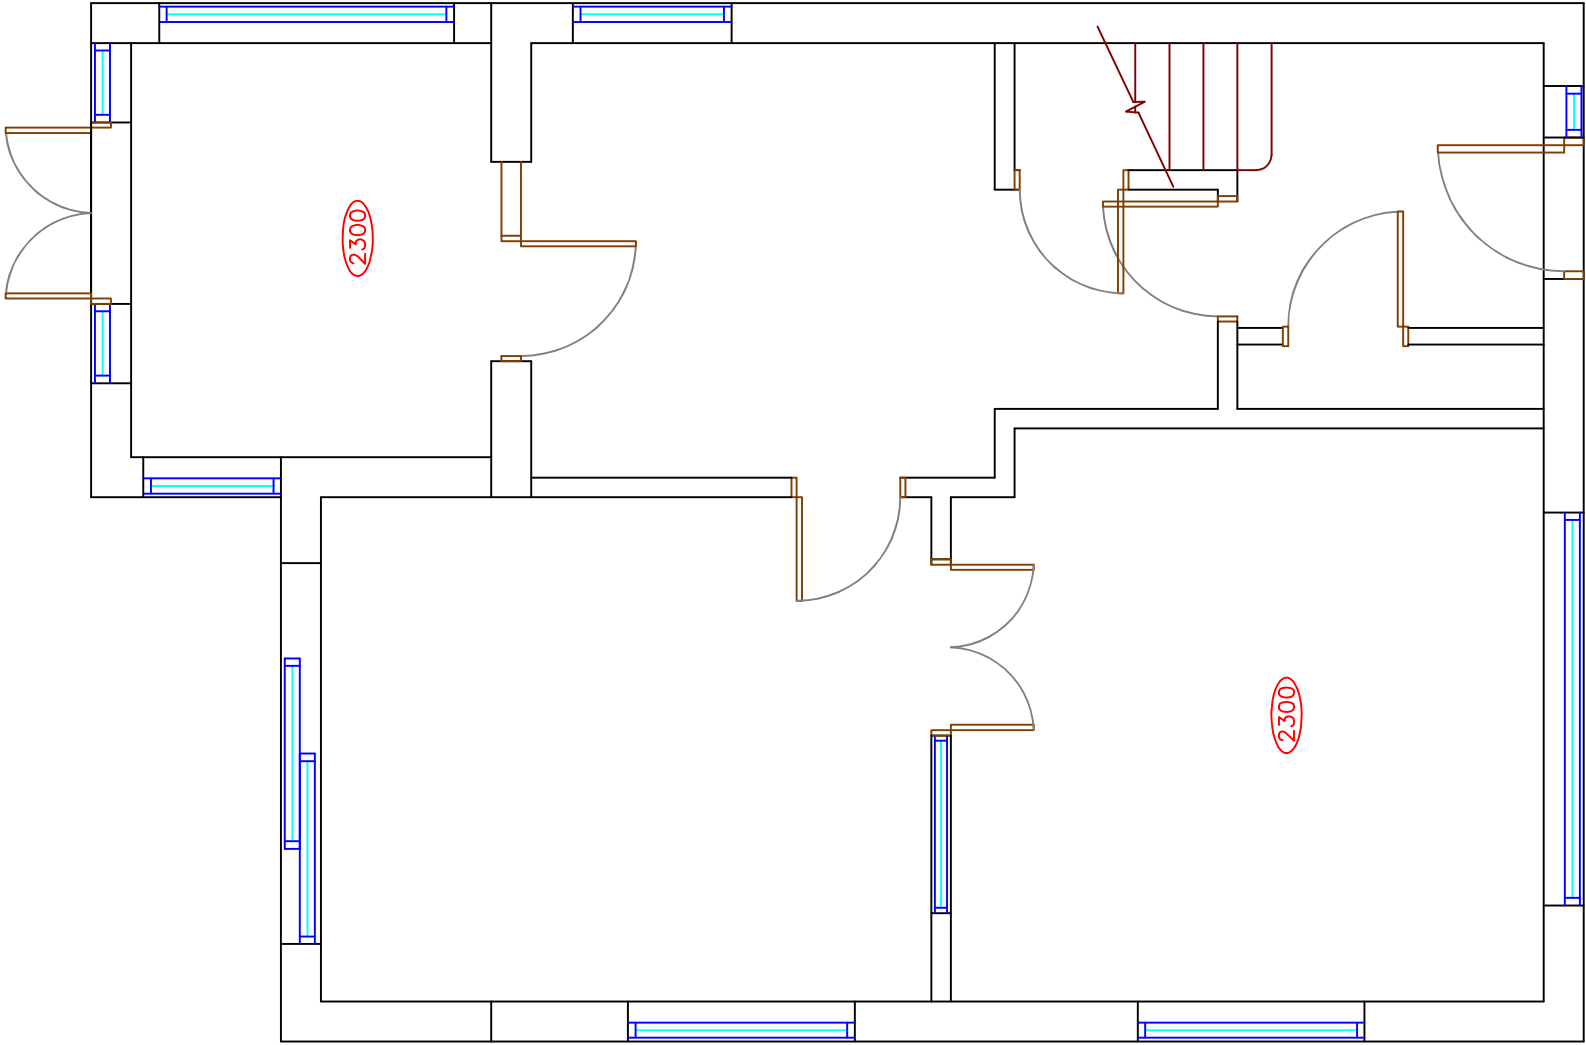

EXISTING GROUND FLOOR

Copyright is reserved by GBS Designs and is issued on the condition that it is not copied or disclosed by or to any unauthorised persons without prior consent in writing from GBS Designs.

All dimensions to be checked on site

All structural elements to be specified by a suitably qualified structural engineer.

REV	DESCRIPTION	DRAWN	DATE	Scale Bar
-	Initial design	GBS	01.08.25	

Drawing Ref	Drawing Title
21 WATER CL 01	21 Waterloo Close,
Scale at A1	Cowplain,
N/A	Waterlooville,
Date	Hampshire,
01 AUG 2025	PO8 8QJ
Drawn by	
GBS	



CAD - ARCHITECTURE - DESIGN

6 Shillinglee Waterlooville
Hampshire PO7 5RW
Tel 023 9225 8315
www.gbsimages.co.uk