


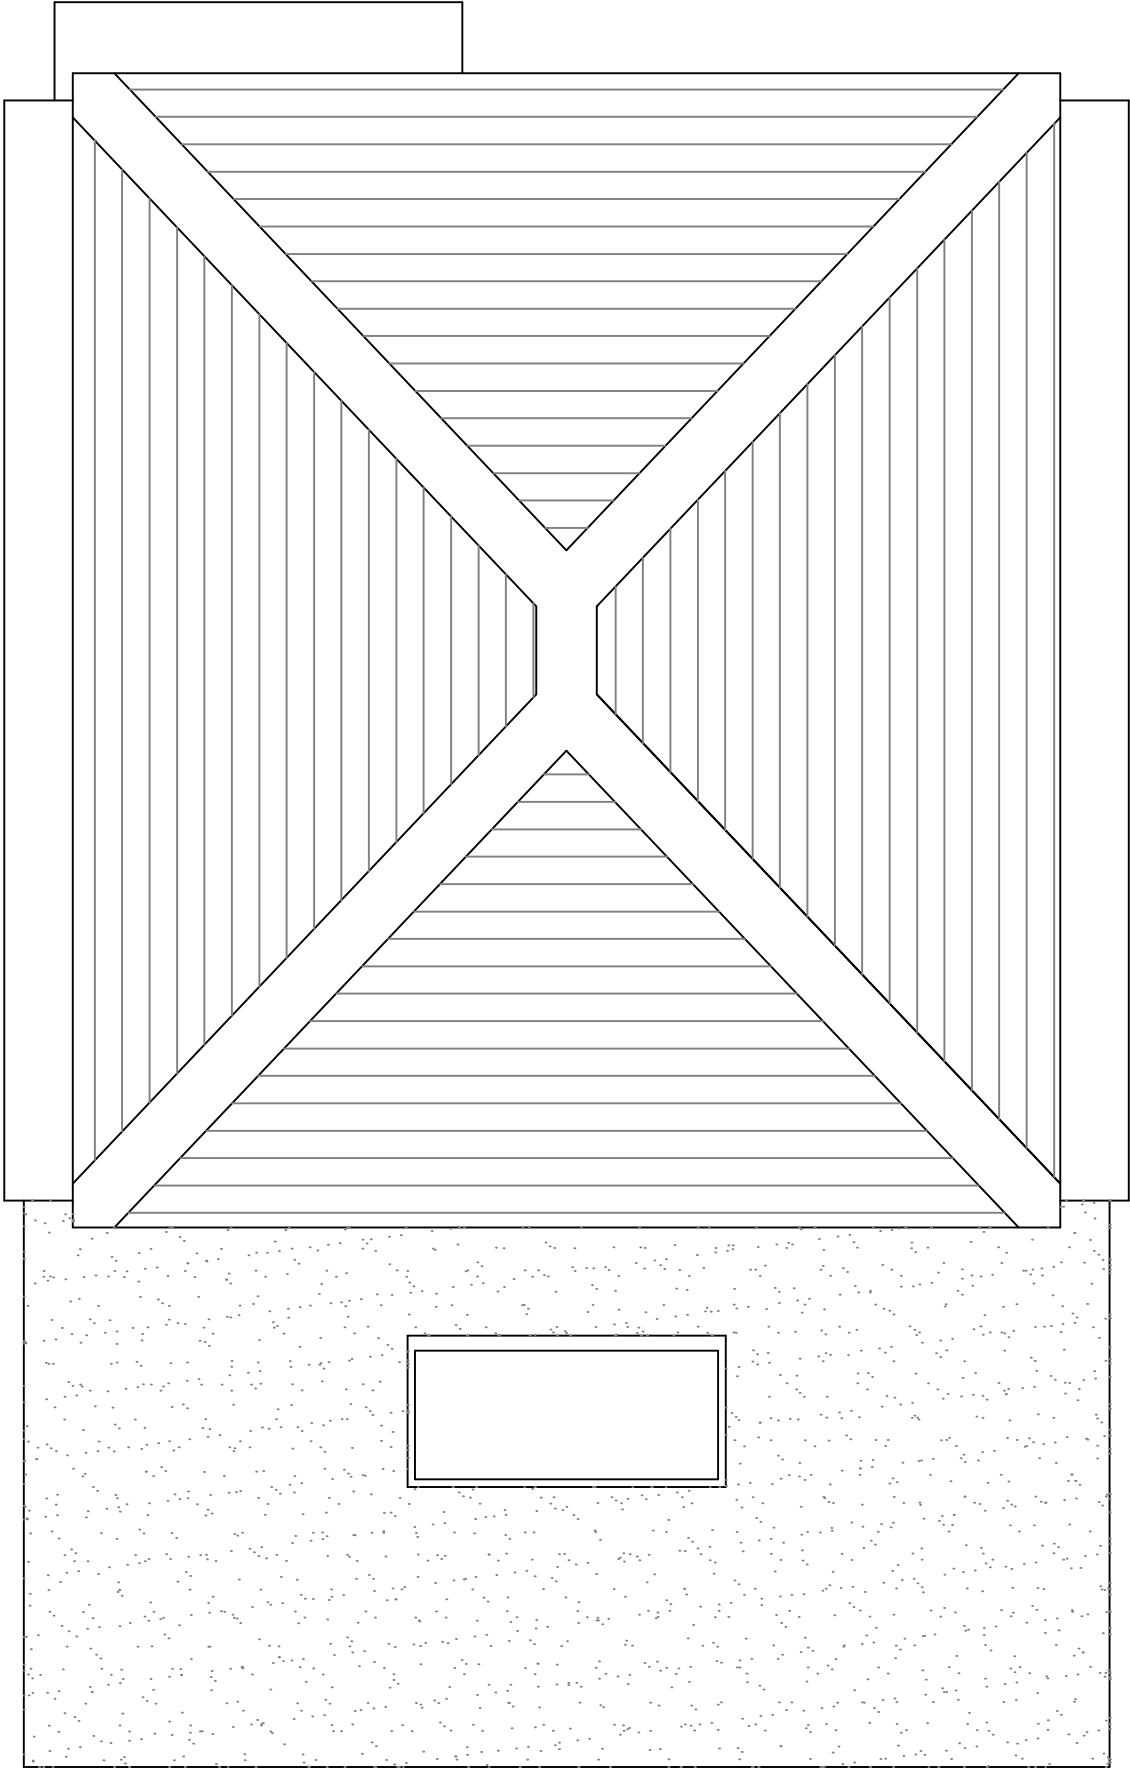

PROPOSED ROOF

<div>Copyright is reserved by GBS Designs and is issued on the condition that it is not copied or disclosed by or to any unauthorised persons without prior consent in writing from GBS Designs.</div> <div>All dimensions to be checked on site</div> <div>All structural elements to be specified by a suitably qualified structural engineer.</div>			REV	DESCRIPTION		DRAWN	DATE	Scale Bar		Drawing Ref		Drawing Title	
			-	Initial design		GBS	09.09.25			21 WATER CL 08		21 Waterloo Close,	
			A	Design option		GBS	18.09.25			Scale at A1		Cowplain,	
			B	Revisions to chosen design		GBS	28.01.26			N/A		Waterlooville,	
										Scale at A3		Hampshire,	
										1		PO8 8QJ	
										2			
										Date			
										09 SEP 2025			
										Drawn by			
										GBS			

CAD - ARCHITECTURE - DESIGN

6 Shillinglee Waterlooville
Hampshire PO7 5RW
Tel 023 9225 8315
www.gbsimages.co.uk