


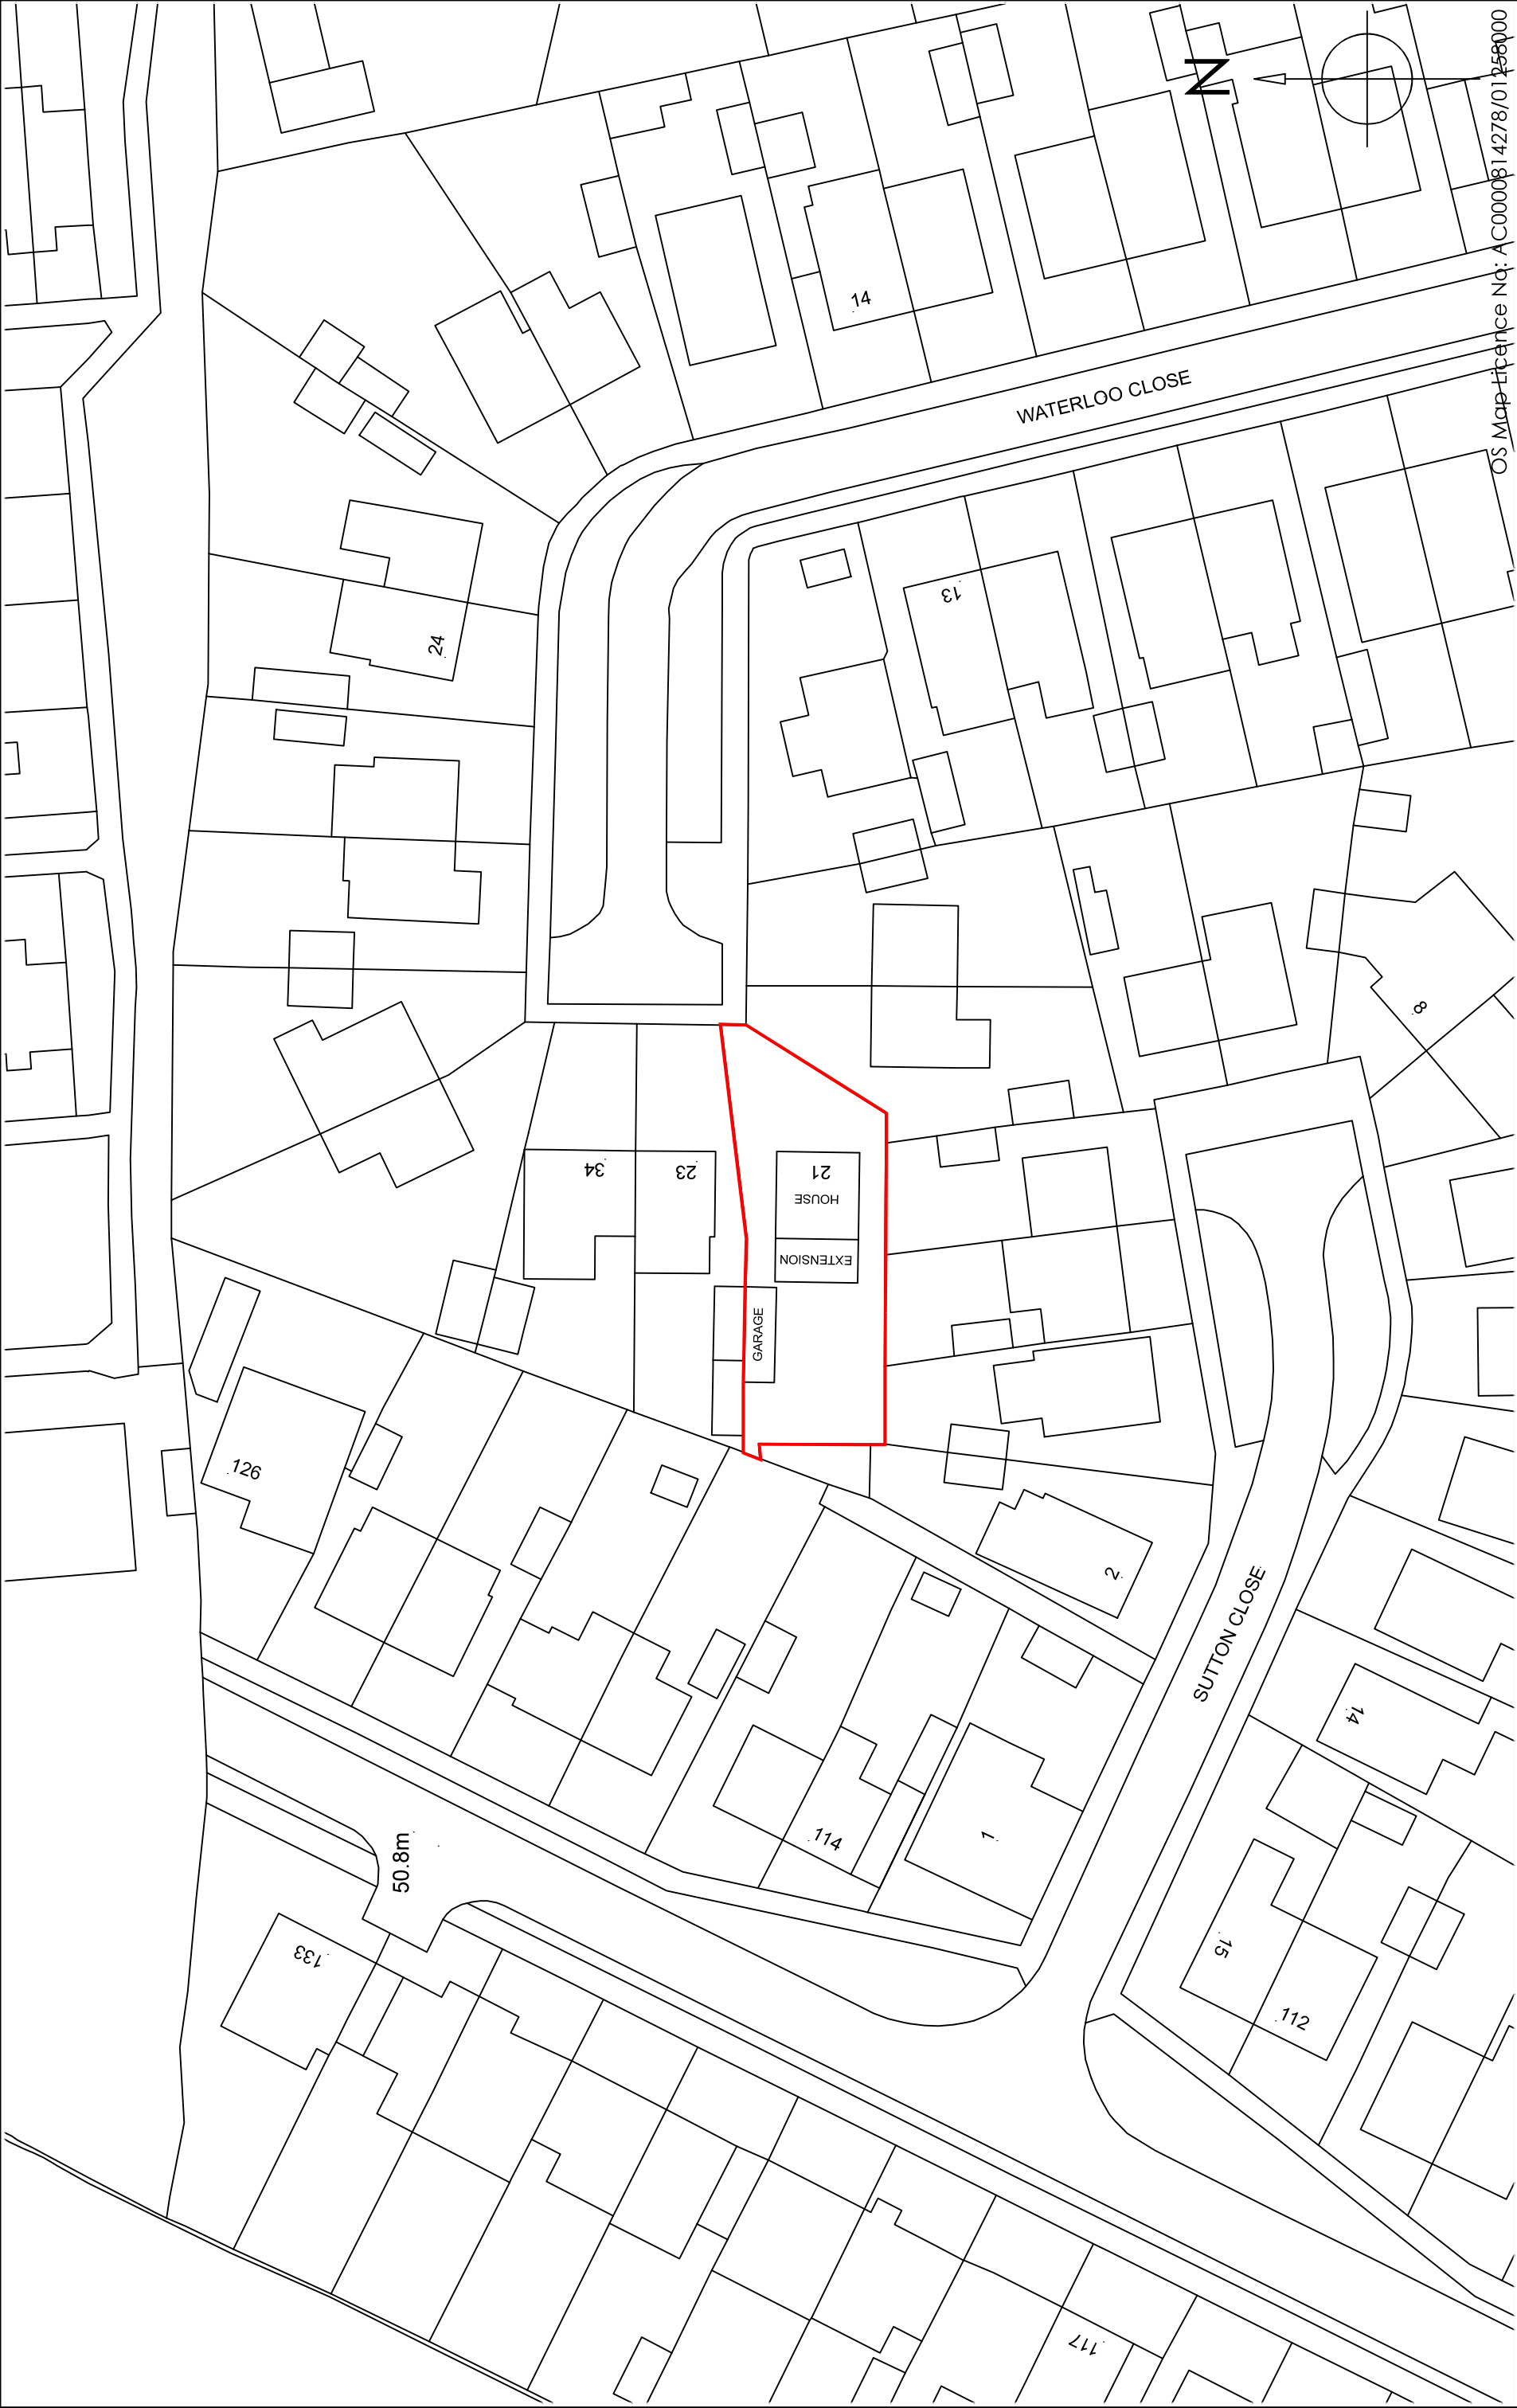

OS Map Licence No: A C0000814278/01 258000

Copyright is reserved by GBS Designs and is issued on the condition that it is not copied or disclosed by or to any unauthorised persons without prior consent in writing from GBS Designs.

All dimensions to be checked on site

All structural elements to be specified by a suitably qualified structural engineer.

REV	DESCRIPTION	DRAWN	DATE
-	Initial design	GBS	09.09.25
A	Design option	GBS	18.09.25
B	Revisions to chosen design	GBS	28.01.26

Drawing Ref

21 WATER CL 12

Scale at A1

N/A

Date

09 SEP 2025

Drawn by

GBS

Drawing Title

21 Waterloo Close, Cowplain, Waterlooville, Hampshire, PO8 8QJ

Scale Bar

0 5 10 15 20 25

GBS designs

CAD - ARCHITECTURE - DESIGN

6 Shillinglee Waterlooville Hampshire PO7 5RW

Tel 023 9225 8315

www.gbsimages.co.uk