


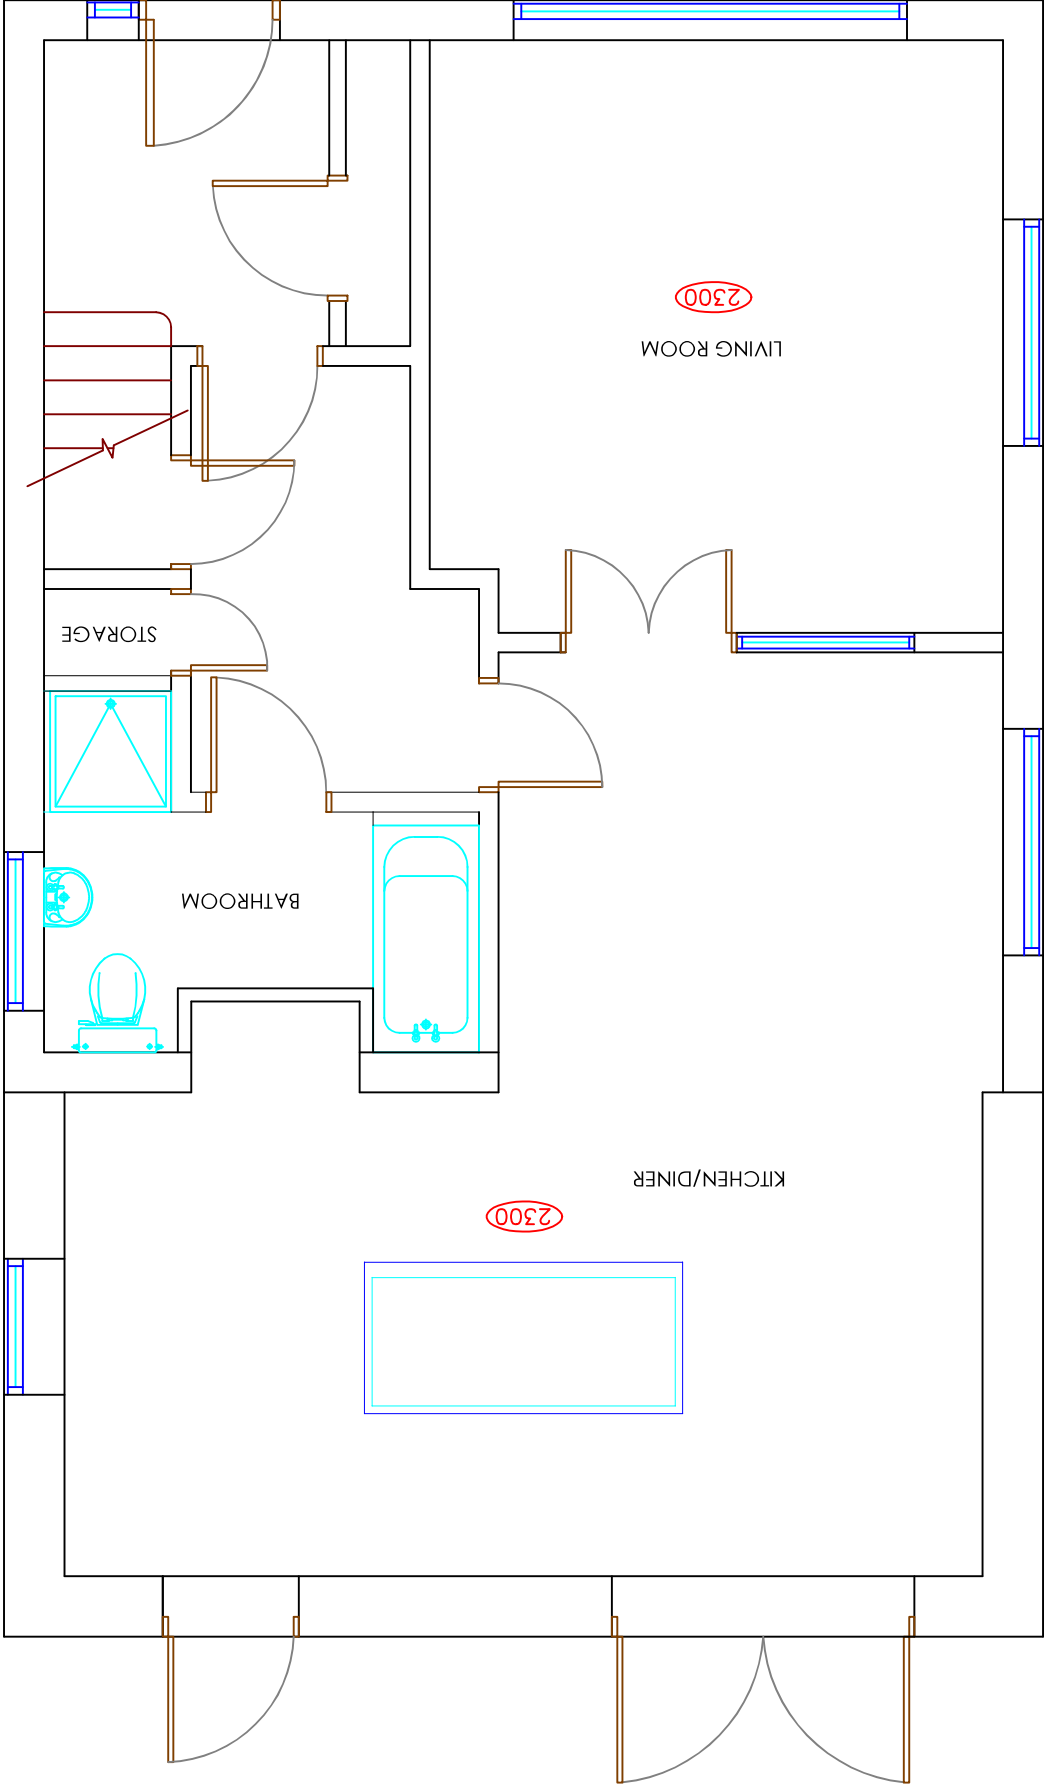

PROPOSED GROUND FLOOR

Copyright is reserved by GBS Designs and is issued on the condition that it is not copied or disclosed by or to any unauthorised persons without prior consent in writing from GBS Designs.
All dimensions to be checked on site
All structural elements to be specified by a suitably qualified structural engineer.

REV	DESCRIPTION
-	Initial design
A	Design option
B	Revisions to chosen design

DRAWN	DATE	SCALE BAR
GBS	09.09.25	0 1 2
GBS	18.09.25	
GBS	28.01.26	

DRAWING REF	DRAWING TITLE
21 WATER CL 06	21 Waterloo Close,
Scale at A1	Cowplain,
N/A	Waterlooville,
Scale at A3	Hampshire,
1:50	PO8 8QJ
Date	09 SEP 2025
Drawn by	GBS



CAD - ARCHITECTURE - DESIGN
 6 Shillinglee Waterlooville
 Hampshire PO7 5RW
 Tel 023 9225 8315
 www.gbsimages.co.uk