Proposed Plans

This drawing is the copyright of Tomes Architects and may not be copied, altered, or reproduced in any way, or be passed to a third party without our written authority

All dimensions are to be checked on site before commencing work. Any discrepancies should be reported to the project manager immediately.

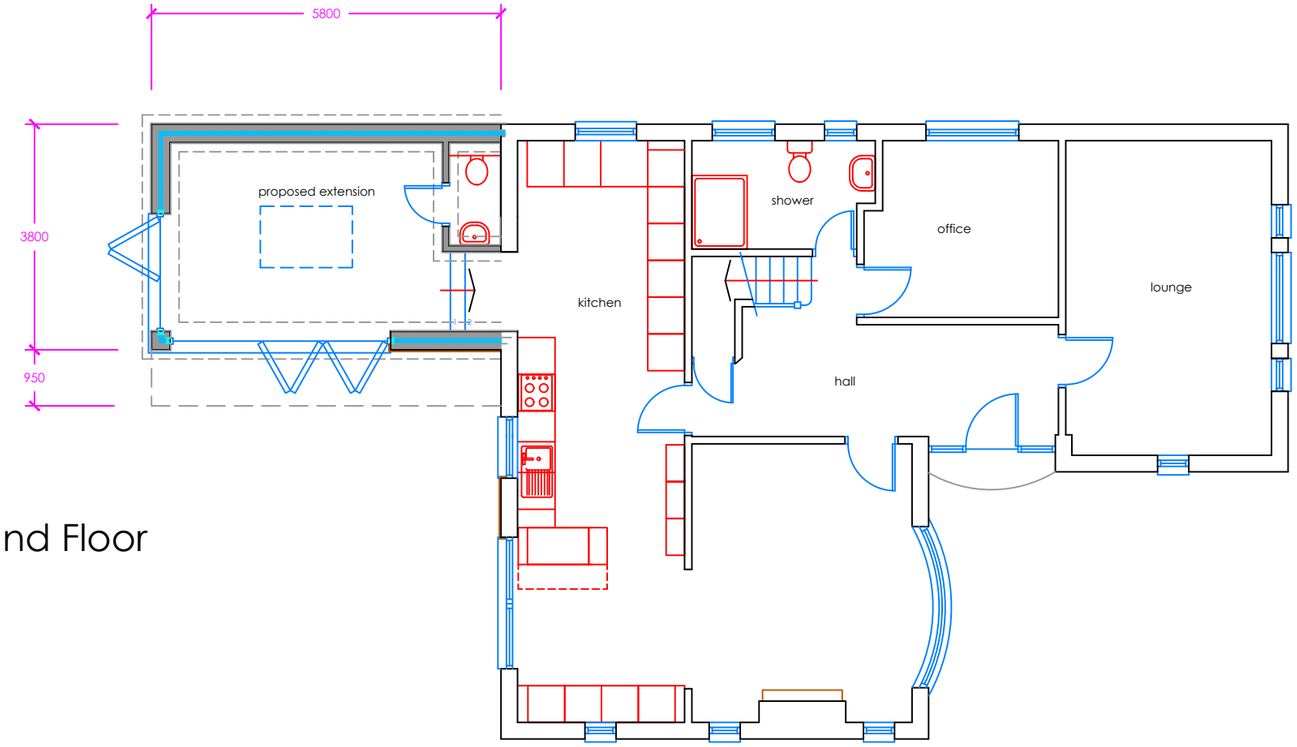

Ground Floor

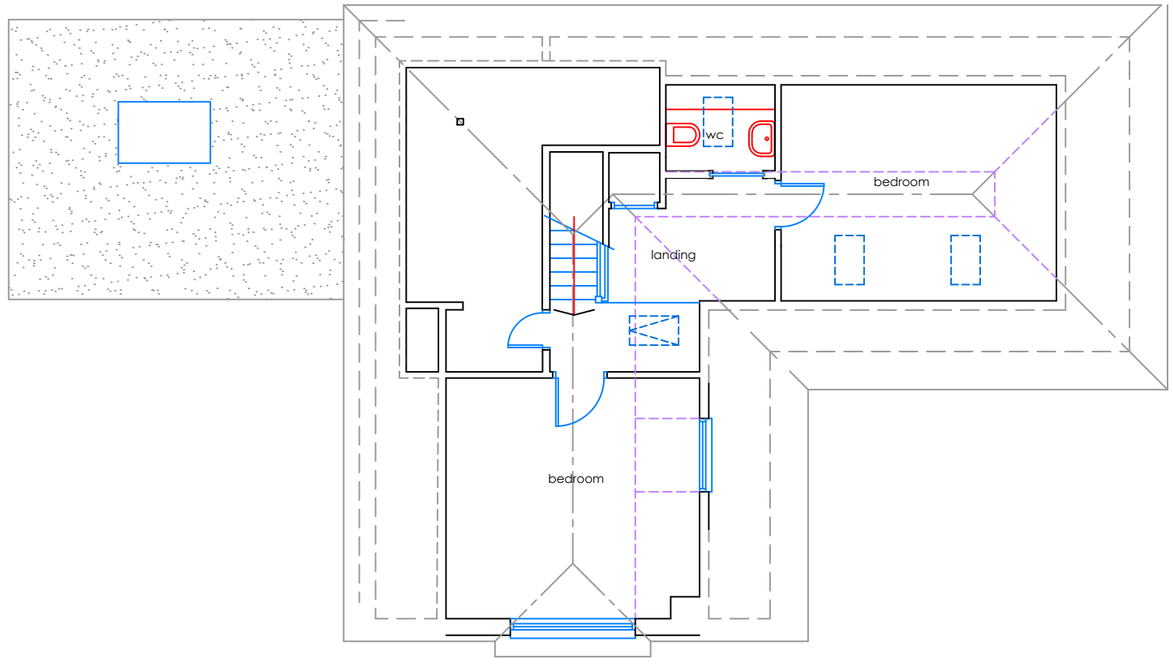

First Floor

1:100 Scale Bar (Metres)

0 1 2 3 4 5 10 15

rev A 06 Mar 2026 Larger Home Extension

tomesarchitects
architecture + project management
the old rectory, 108 london road, widley, hampshire, po7 5aa
tel: 023 9309 2307 email: info@tomesarchitects.co.uk

project: 7 Oakhurst Drive Waterlooville	date: 22 Oct 2022
drawing: Structural Plans	scale: 1:100@A3
drawing no: **C3500-4**	revision: **A**