



Proposed Elevations


This drawing is the copyright of Tomes Architects and may not be copied, altered, or reproduced in any way, or be passed to a third party without our written authority.
All dimensions are to be checked on site before commencing work. Any discrepancies should be reported to the project manager immediately.

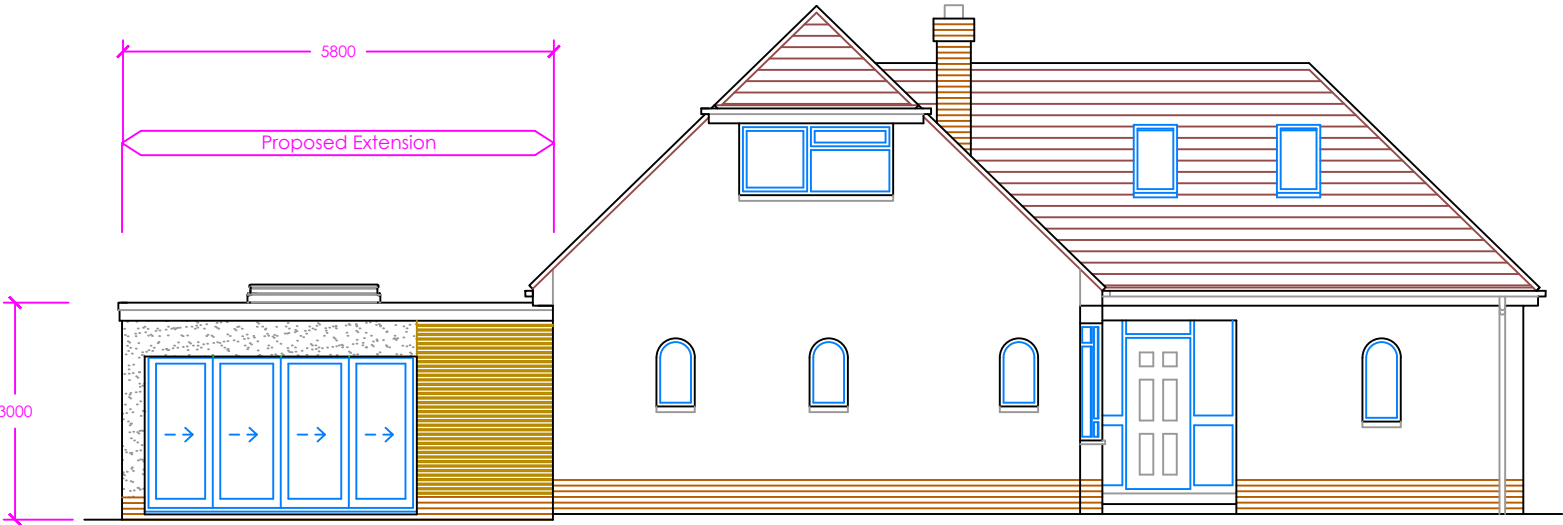

Side (South) Elevation

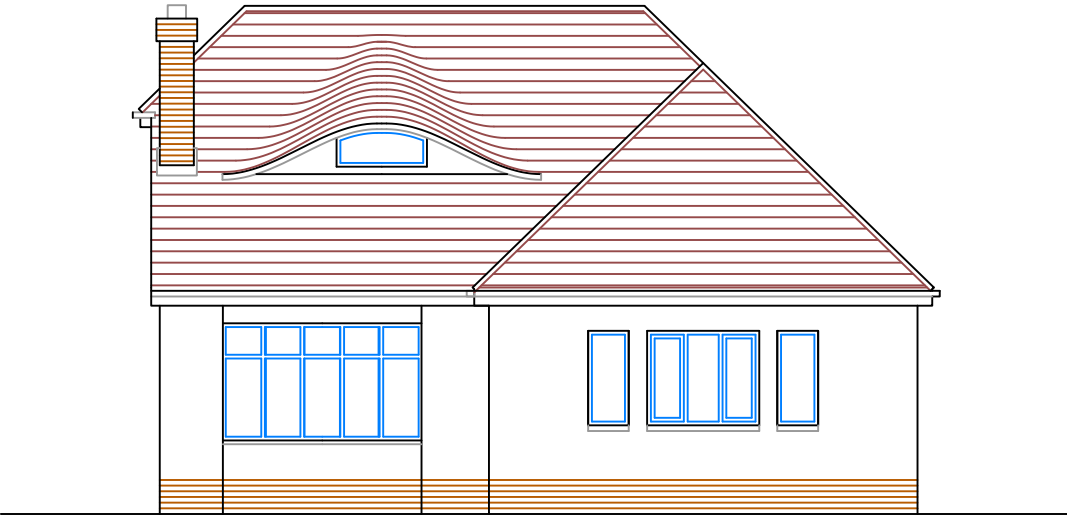

Front (West) Elevation

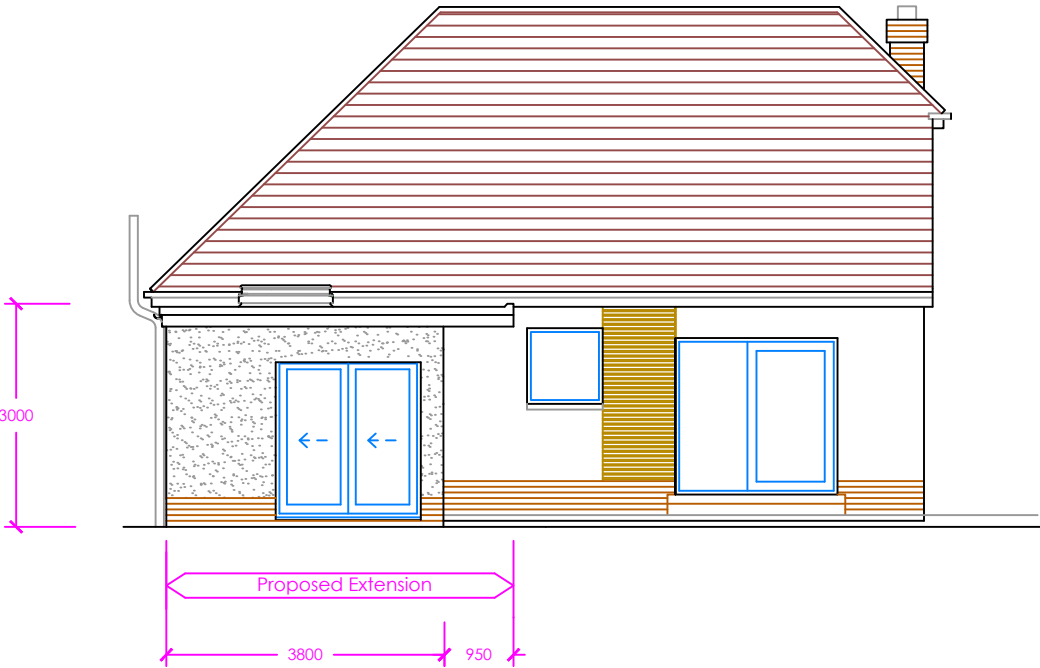

Rear (East) Elevation



Side (North) Elevation



rev A 06 Mar 2026 Larger Home Extension

tomesarchitects
architecture + project management

rennie lodge, 7 oakhurst drive, waterlooville, po7 7pn
tel: 023 9309 2307 email: info@tomesarchitects.co.uk

project	7 Oakhurst Drive Waterlooville	date	04 Jan 2023
drawing	Proposed Elevations	scale	1:100@A3
drawing no.	C3500-13	sheet	A