



1 North South Site Section
1 : 200

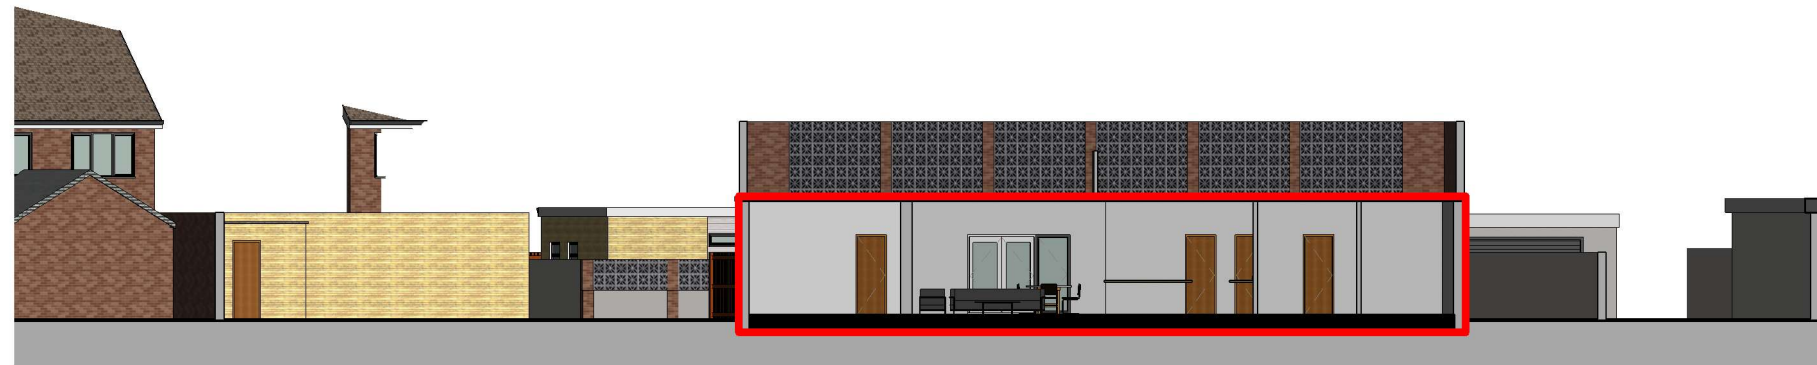

2 East West Site Section
1 : 200

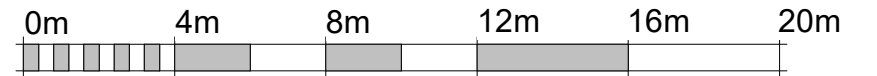

VISUAL SCALE 1:200 @ A3

Flat is outlined in red