




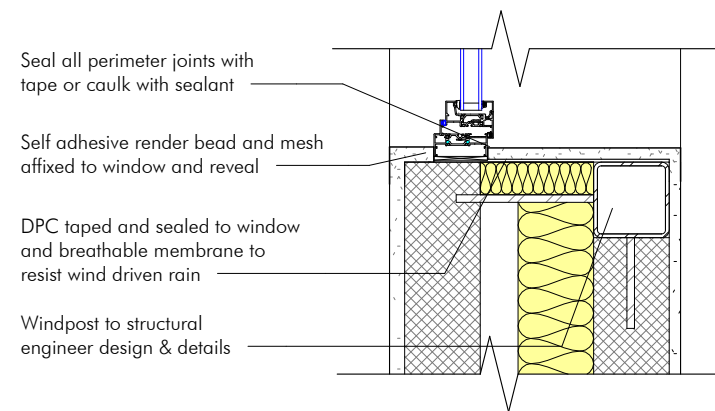


Window Jamb
1 : 10

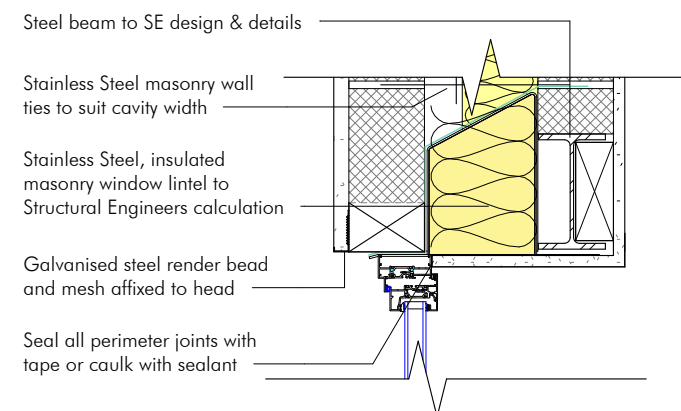


Window Head
1 : 10

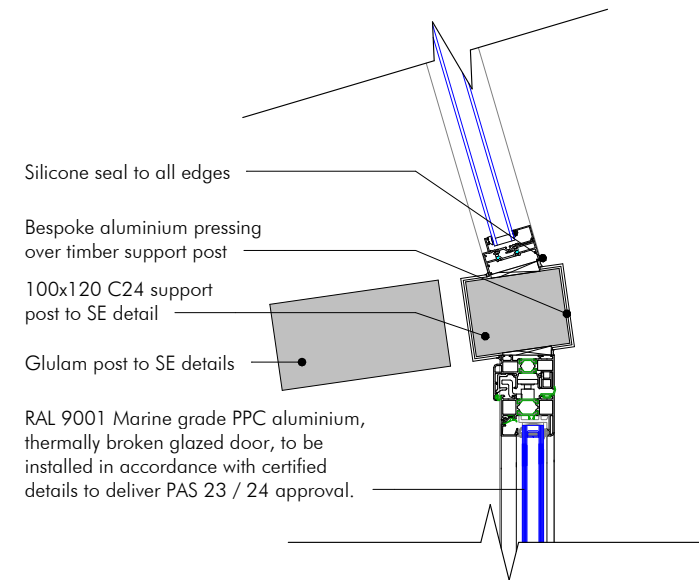


Column / Glass Junction
1 : 10

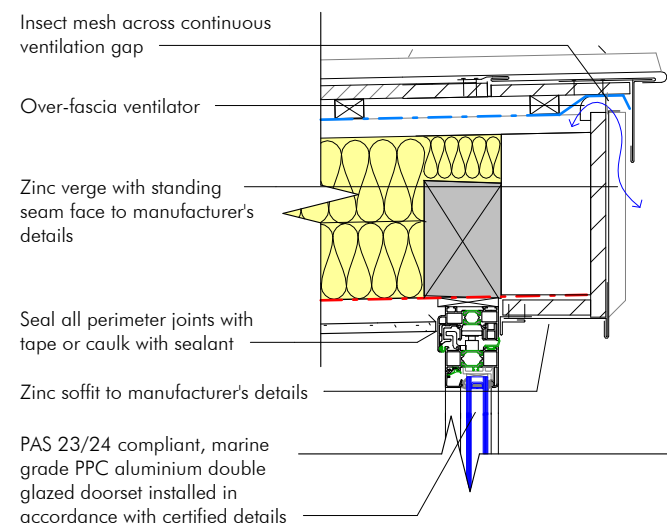


Glazing Head Detail
1 : 10

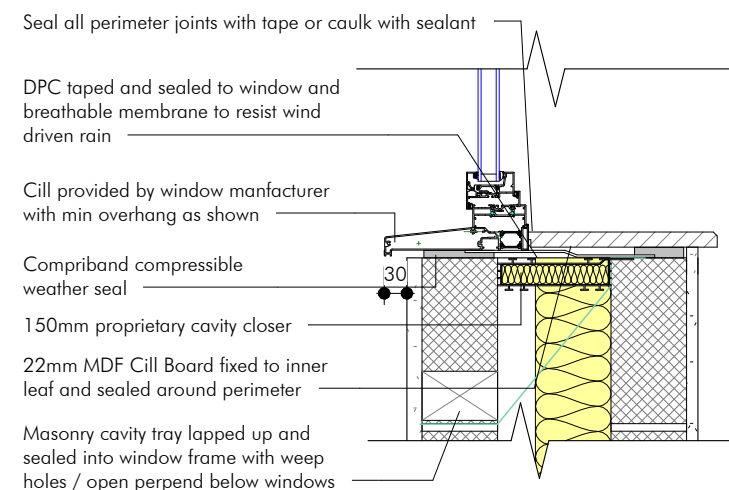


Window Sill
1 : 10

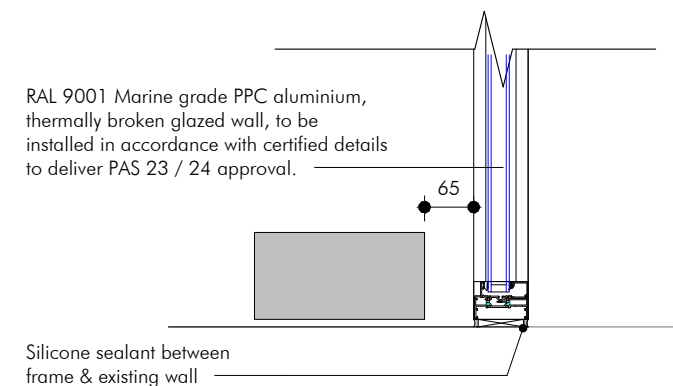

Column / Glass / Existing House
1 : 10

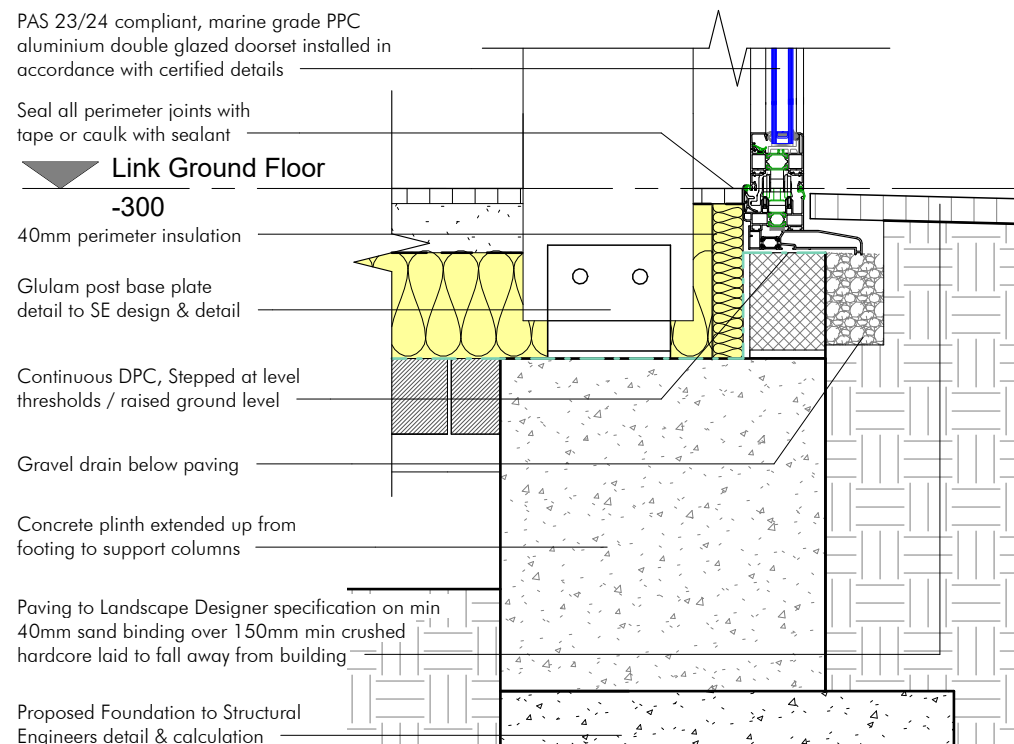

Glazing Base Detail
1 : 10

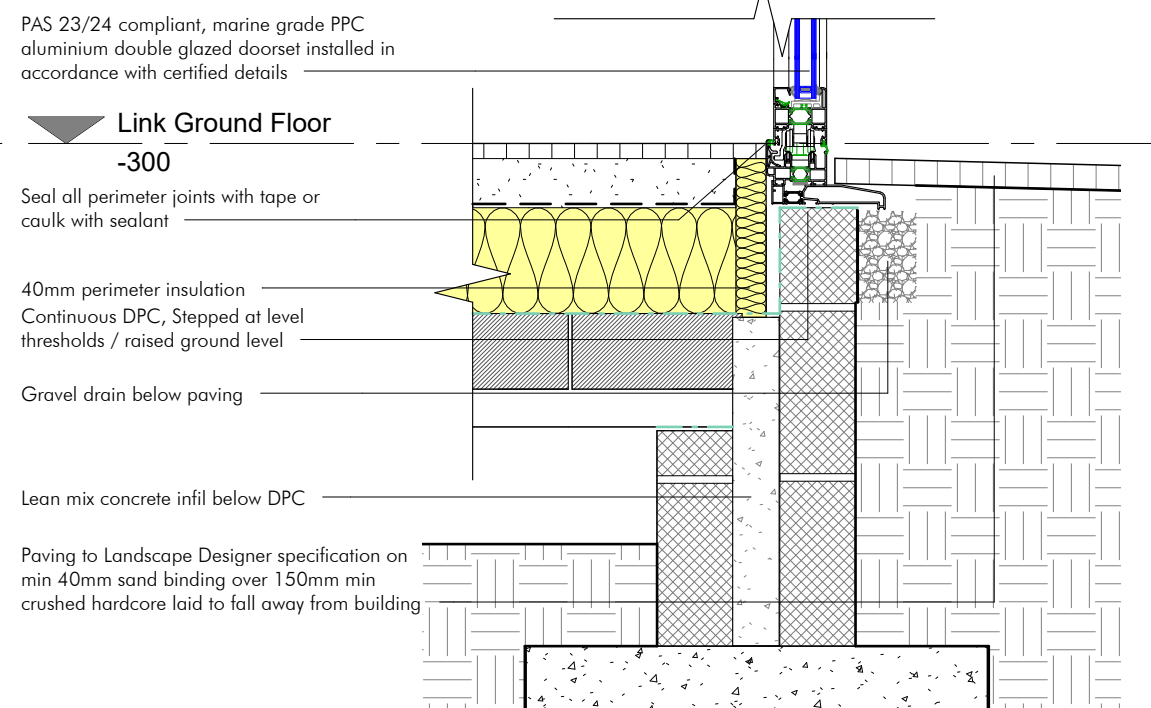

Glazing & Frame Base Detail
1 : 10

For Tender
Purposes Only

Not to be used for Construction

Scale 1 : 10

@ A3

Do not scale from this drawing unless for the purposes of Local Planning Authority Approval. Please verify that the information is correctly printed to scale by checking the control bar.

This drawing must be read in conjunction with all other contract drawings and documentation. It is the contractors responsibility to ensure full compliance with the Building Regulations. Any discrepancies to be reported immediately. If in doubt, ask.

This drawing is copyright of Hebden Design Studio Ltd © and shall not be reproduced nor used for any other purpose without written permission. All rights reserved. © Crown copyright 2023 Ordnance Survey 100053143

Hebden
design studio
architecture / town planning / interior design / project management

The Studio @ Lavant House
West Lavant, Chichester
PO18 9AB
01243 974969
info@hebdendesignstudio.com
www.hebdendesignstudio.com

Rev	Date	Description
01	23.07.25	Issue for Pricing

Project
Eastney Farmhouse

Project No.
2406

Drawing
Glazing Details

Drawing No.
4.503

Current Revision
01