



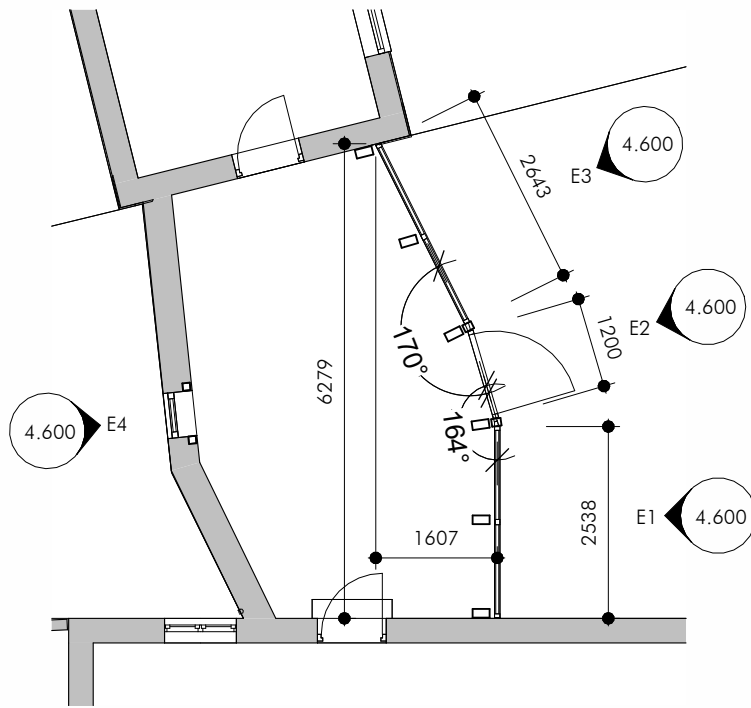


Glazing Key Plan
1 : 100

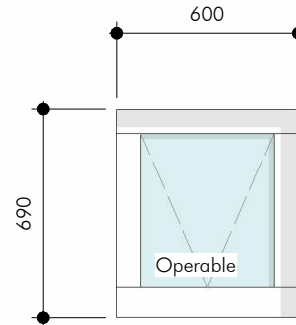


Glazing Elevation 4
1 : 25


External finish - RAL 9003 - Signal White

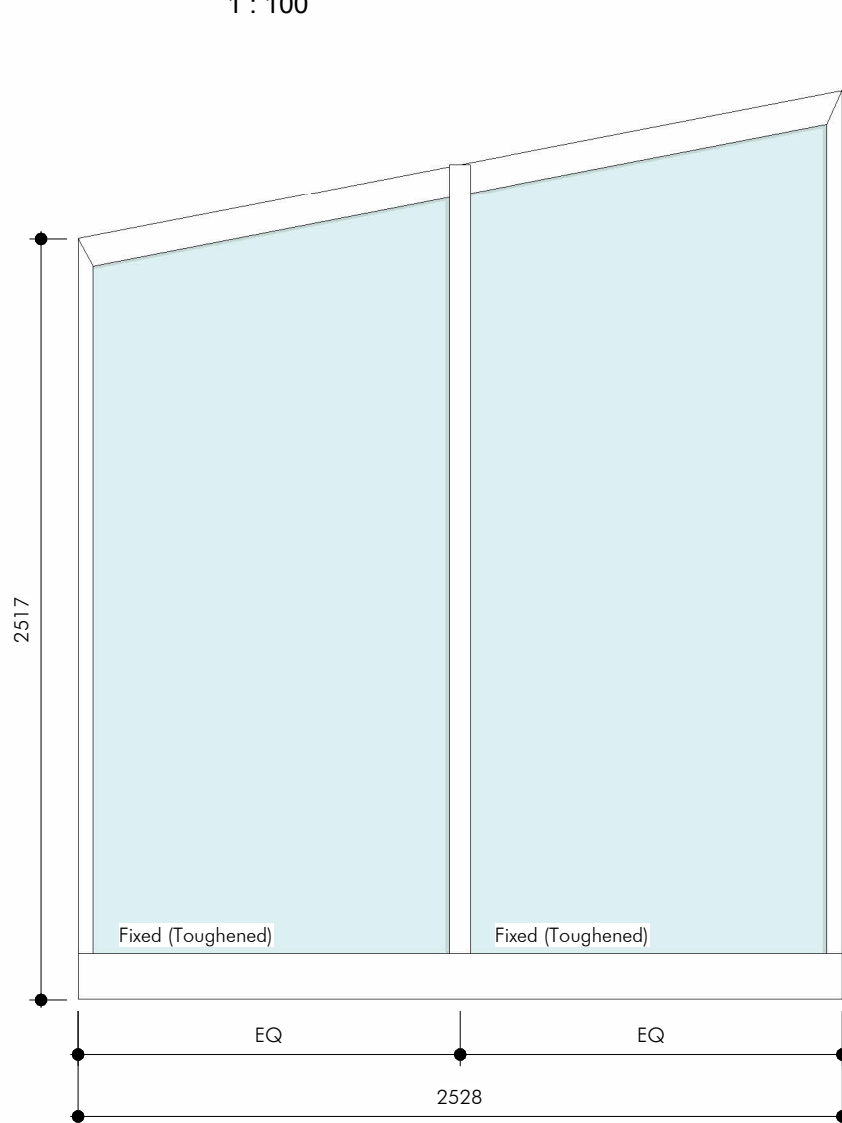

Glazing Elevation 1
1 : 25

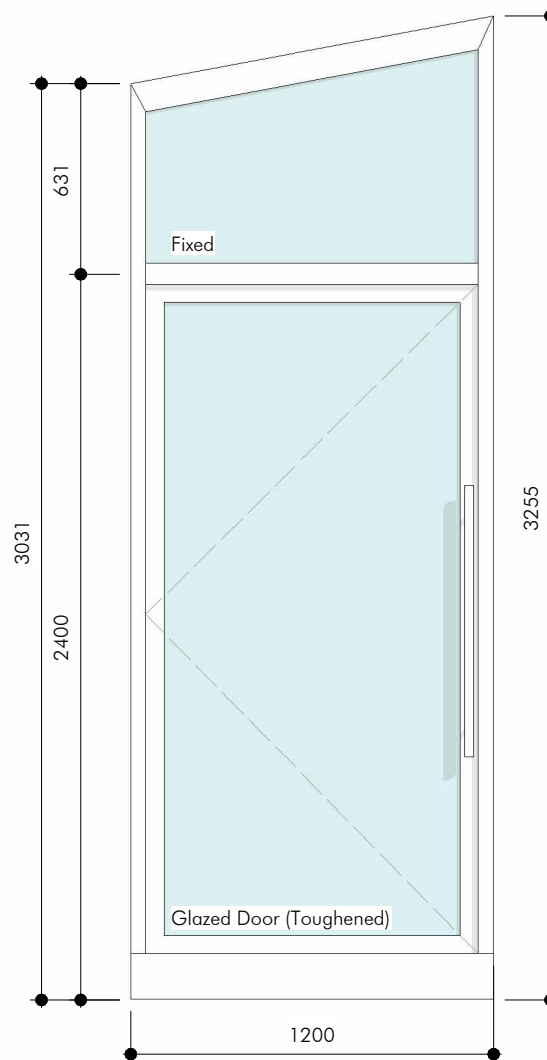

Glazing Elevation 2
1 : 25

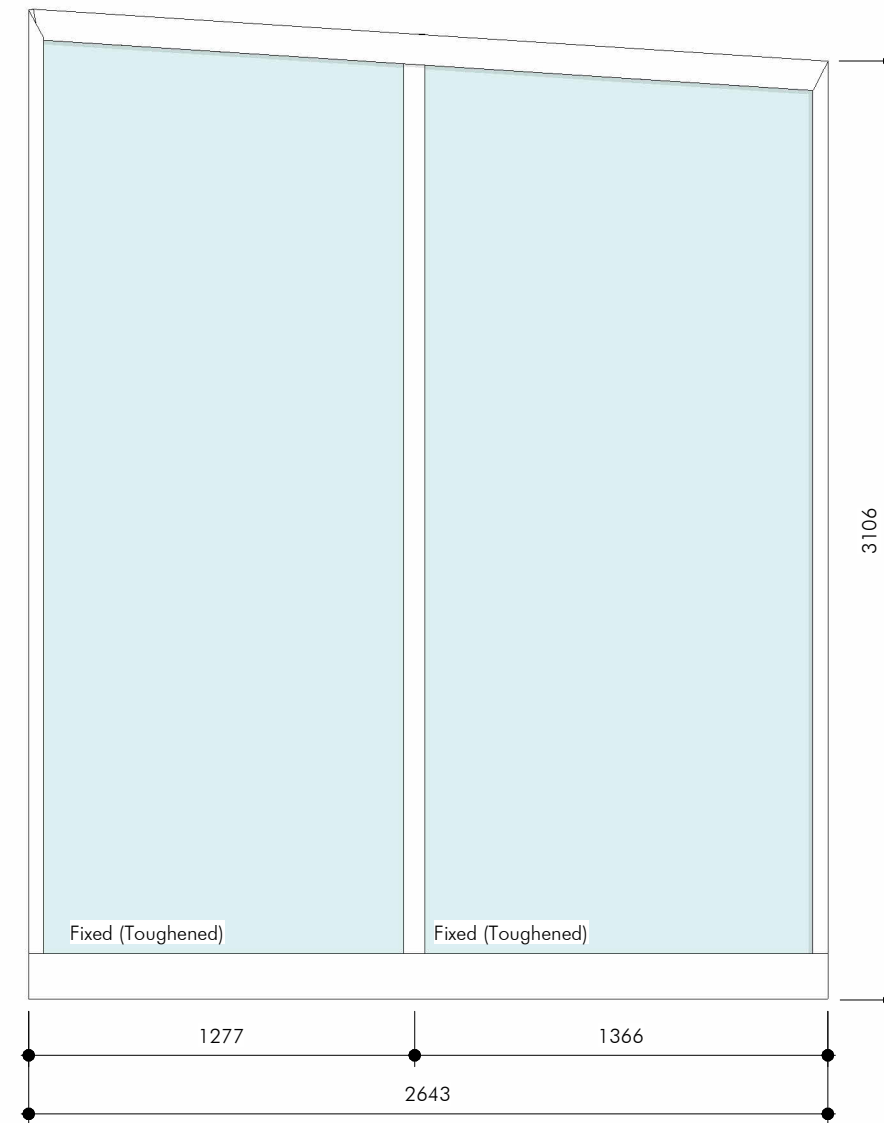

Glazing Elevation 3
1 : 25

For Tender Purposes Only

Not to be used for Construction

Scale As indicated @ A3
1:25 0 m 0.5 1 1.5

Do not scale from this drawing unless for the purposes of Local Planning Authority Approval. Please verify that the information is correctly printed to scale by checking the control bar.

This drawing must be read in conjunction with all other contract drawings and documentation. It is the contractors responsibility to ensure full compliance with the Building Regulations. Any discrepancies to be reported immediately. If in doubt, ask.

This drawing is copyright of Hebden Design Studio Ltd © and shall not be reproduced nor used for any other purpose without written permission. All rights reserved. © Crown copyright 2023 Ordnance Survey 100053143

Hebden
design studio
architecture / town planning / interior design / project management

The Studio @ Lavant House
West Lavant, Chichester
PO18 9AB
01243 974969
info@hebdenstudio.com
www.hebdenstudio.com

Rev	Date	Description
01	17.04.25	For Information
02	19.06.25	Planning Condition
03	23.07.25	Issue for Pricing
04	05.08.25	Update
05	10.03.26	Window colour update

Project
Eastney Farmhouse

Project No.
2406

Drawing
Glazing Legend

Drawing No.
4.600

Current Revision
05