
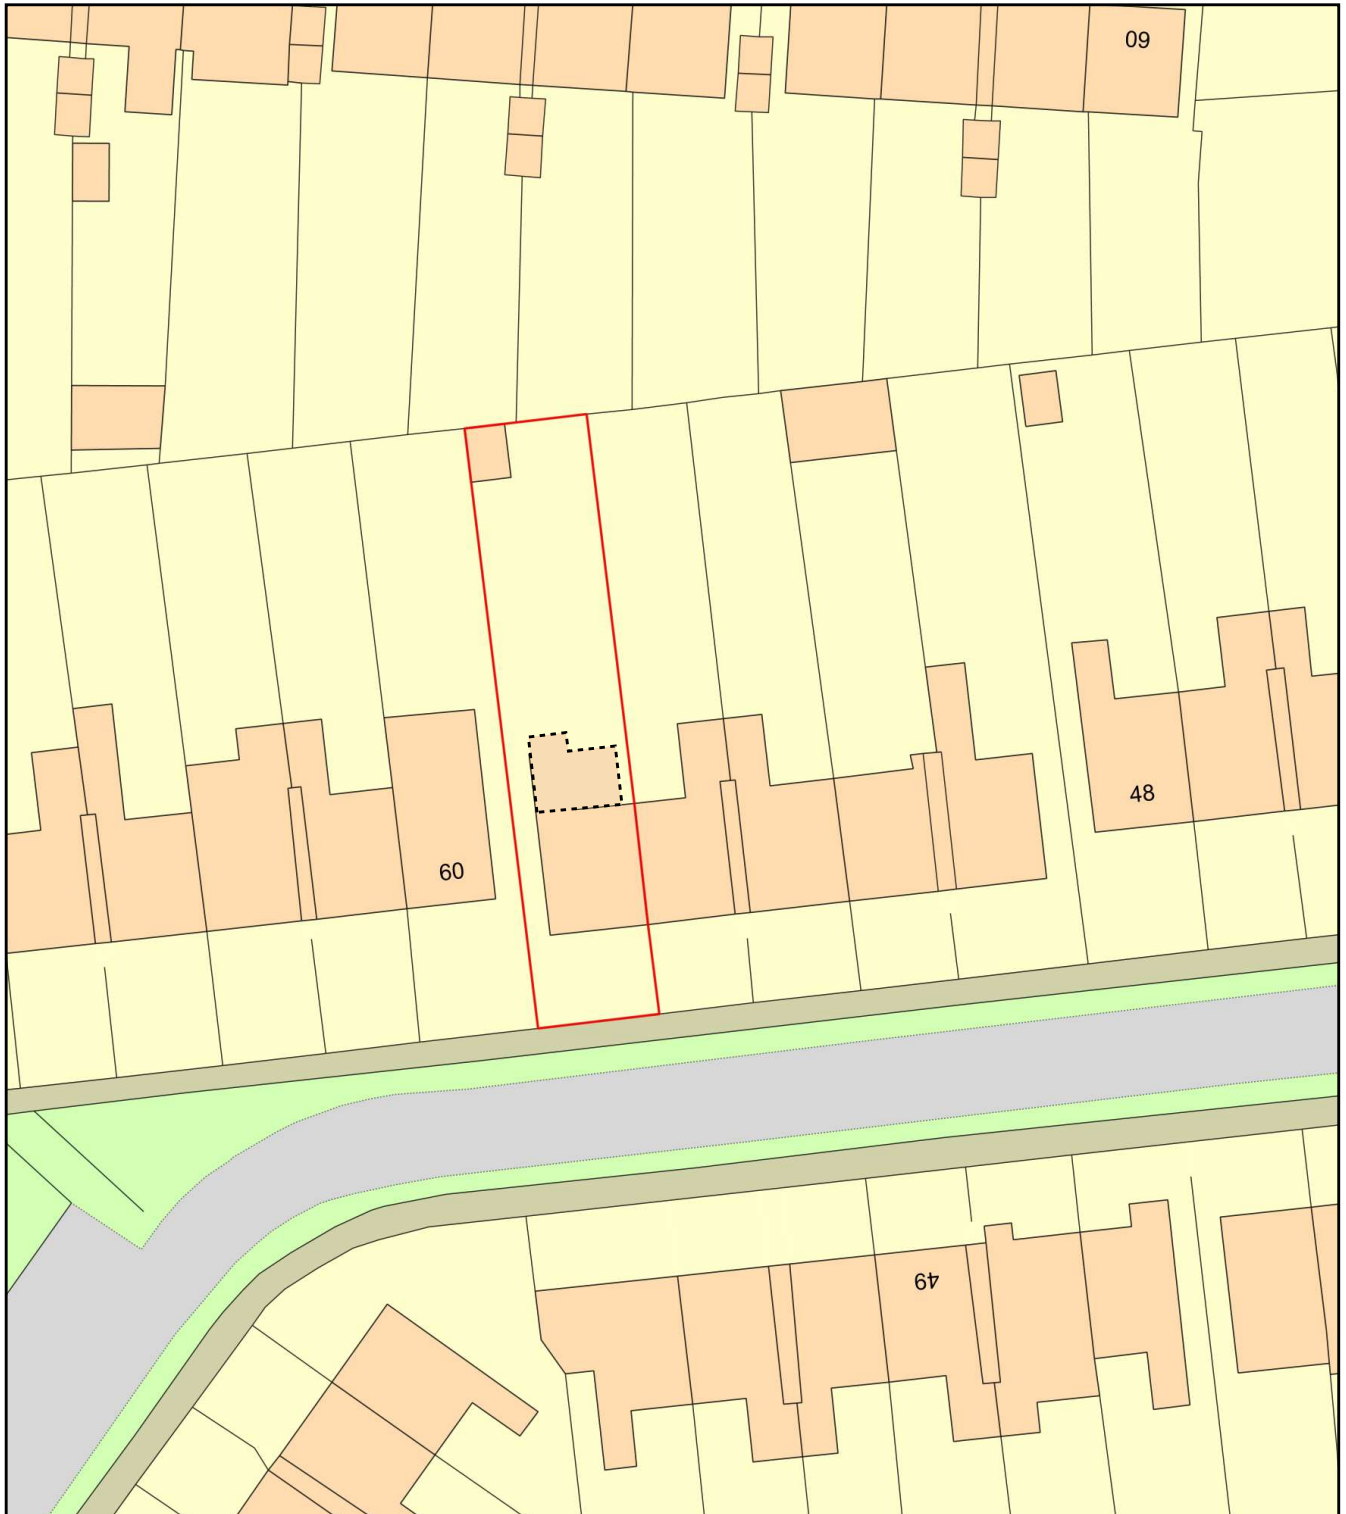
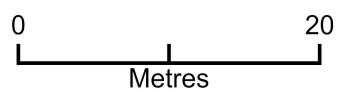


58 St Johns Road

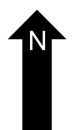

Plan Produced for: Applecore PDM

Date Produced: 23 Dec 2025

Plan Reference Number: TQRQM25357103856120

Scale: 1:500 @ A4

