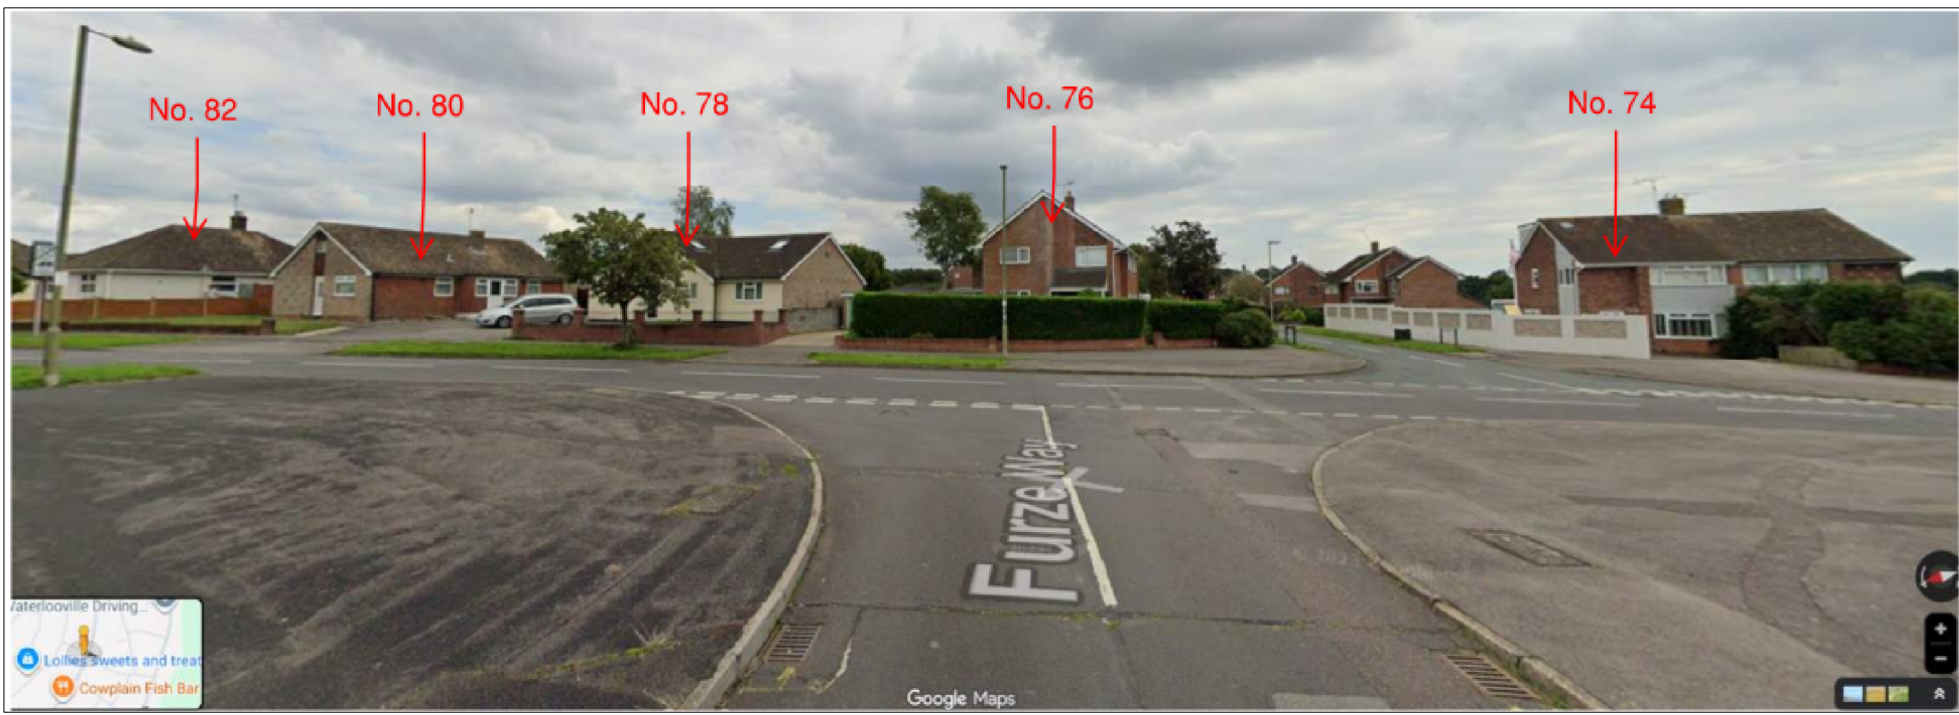
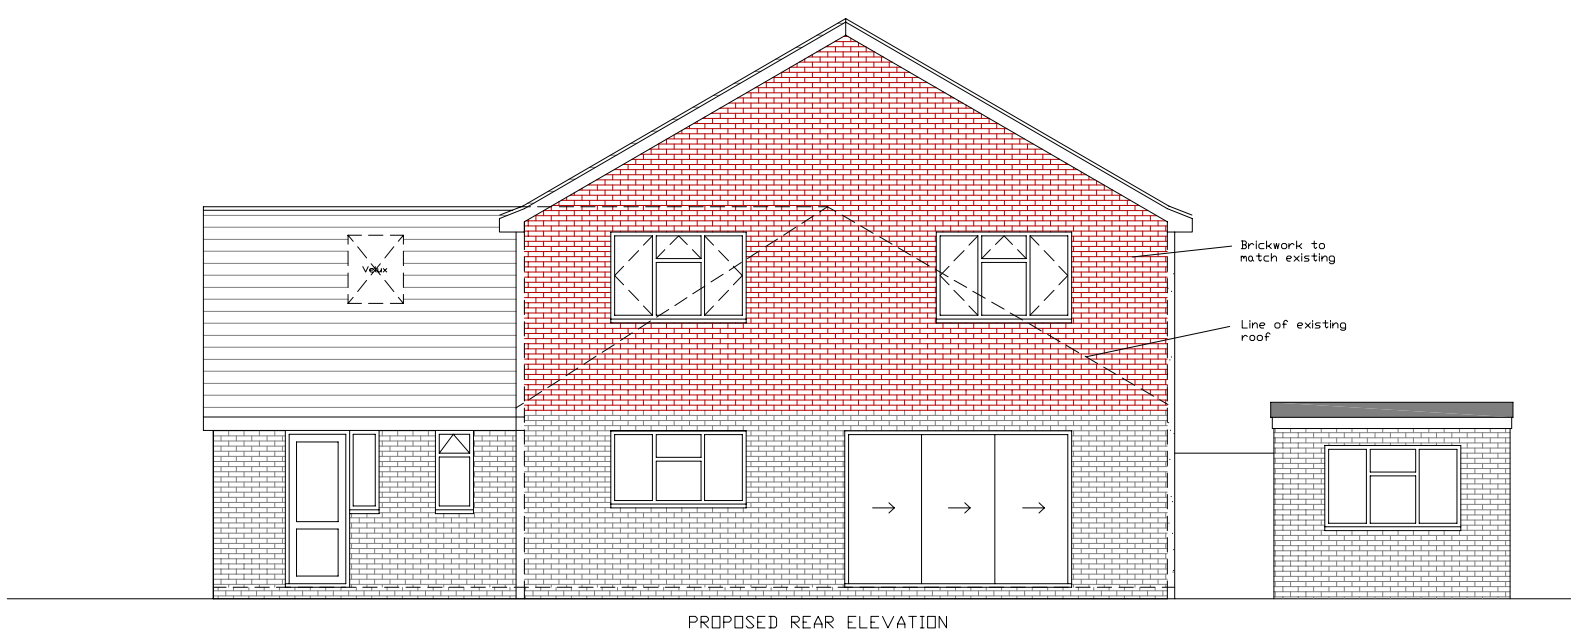
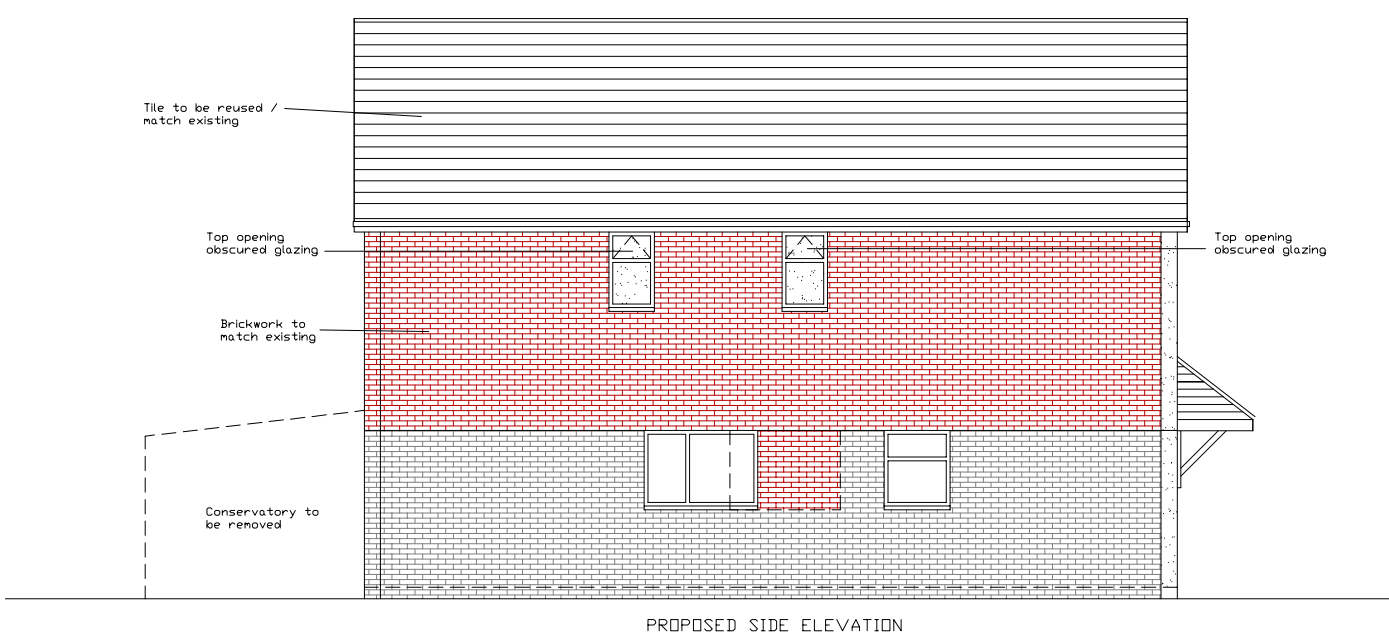
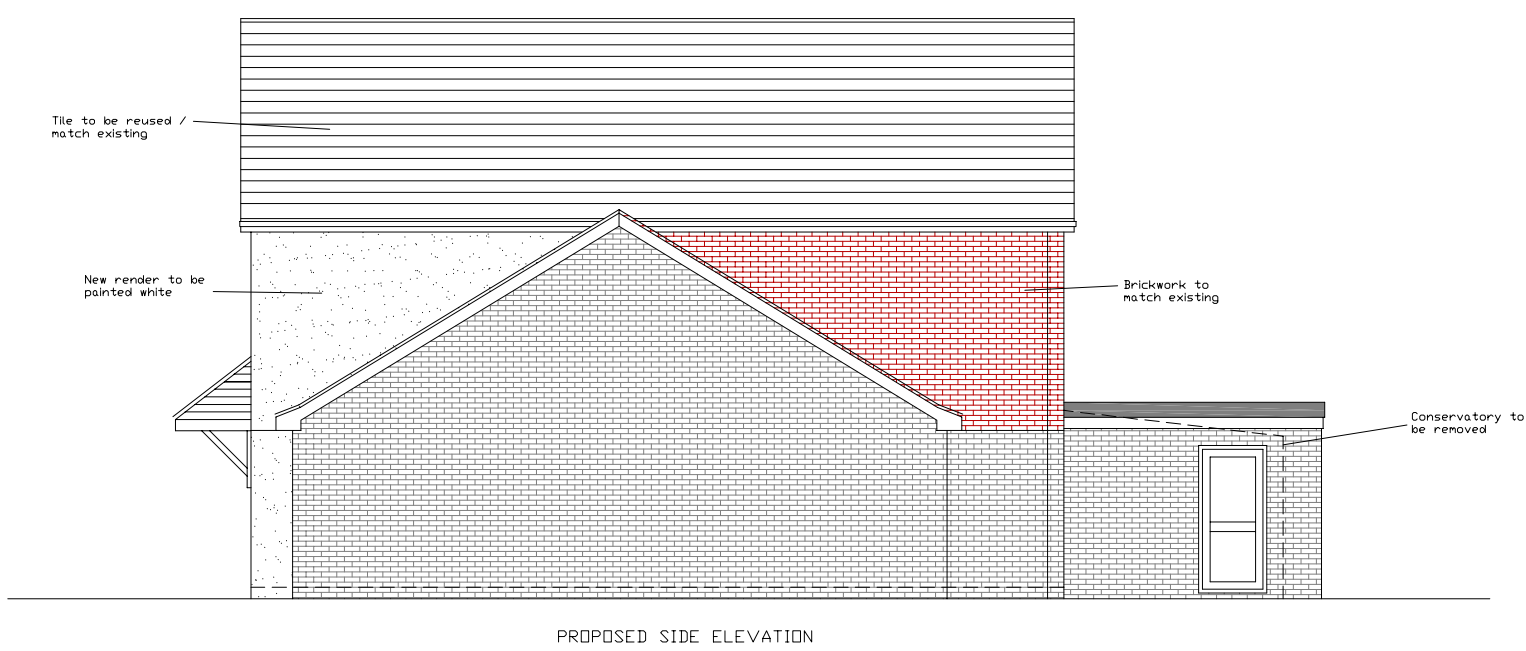
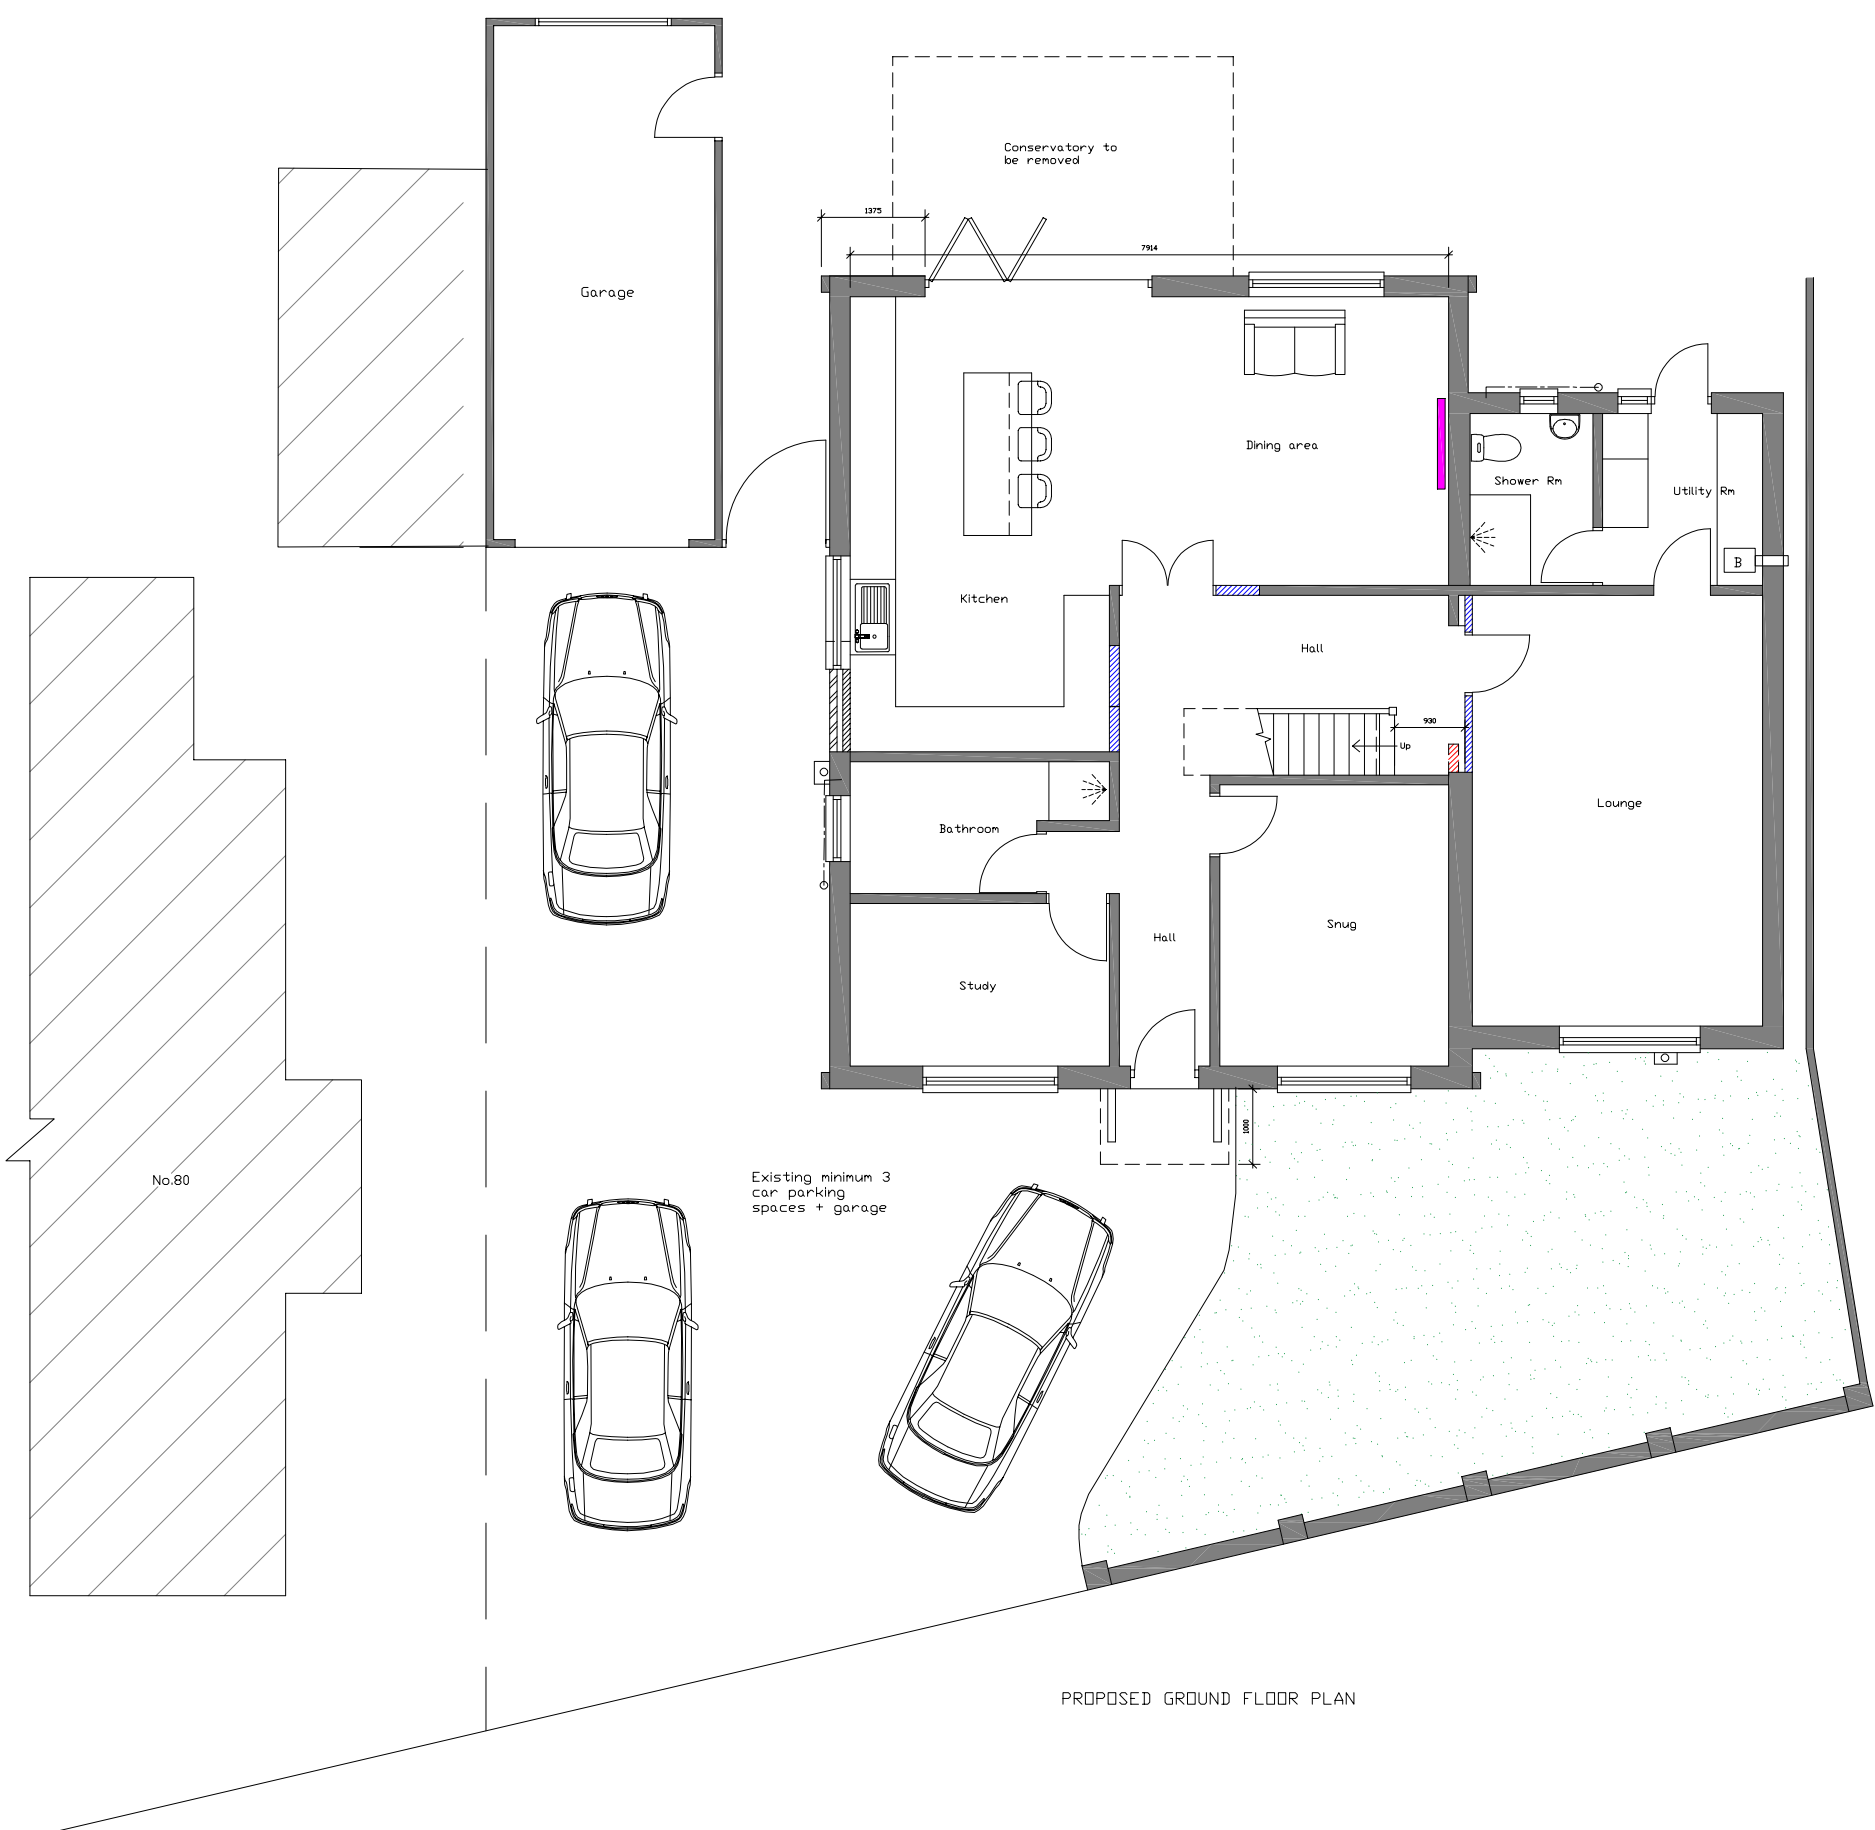
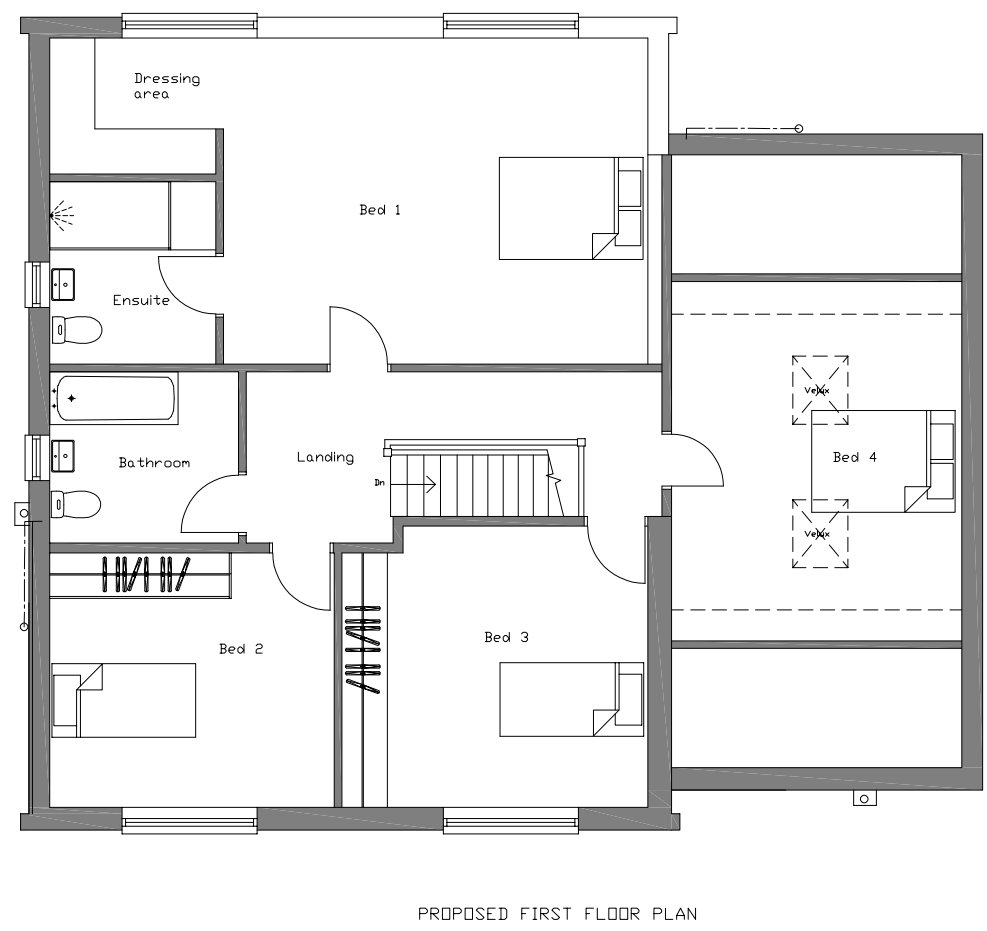
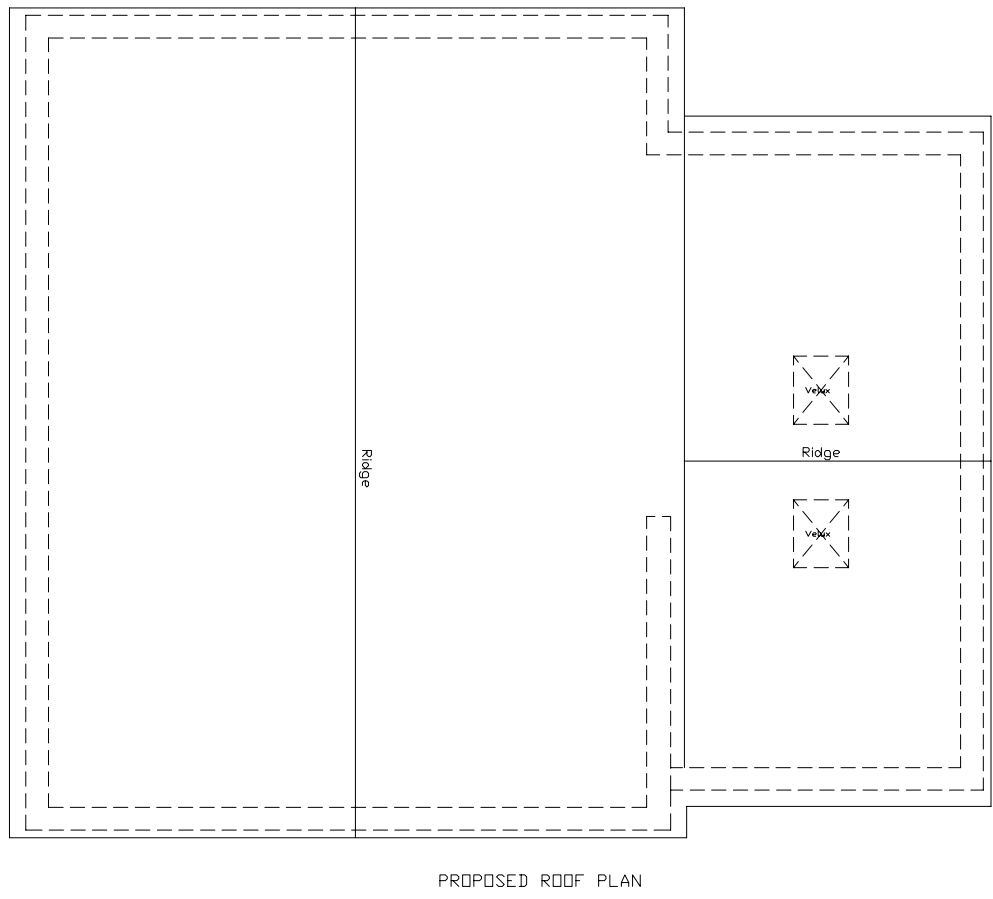


A		
Rev:	Description:	Date:
Address: Proposed second storey extension 78 Hazleton way Horndean PO8 9DW		
Drawing Title: Proposed Plans & Elevations		
Drawing Number: Planning002	Scale: 1:100 @ A1	
Date: December 2025	Rev: A	