
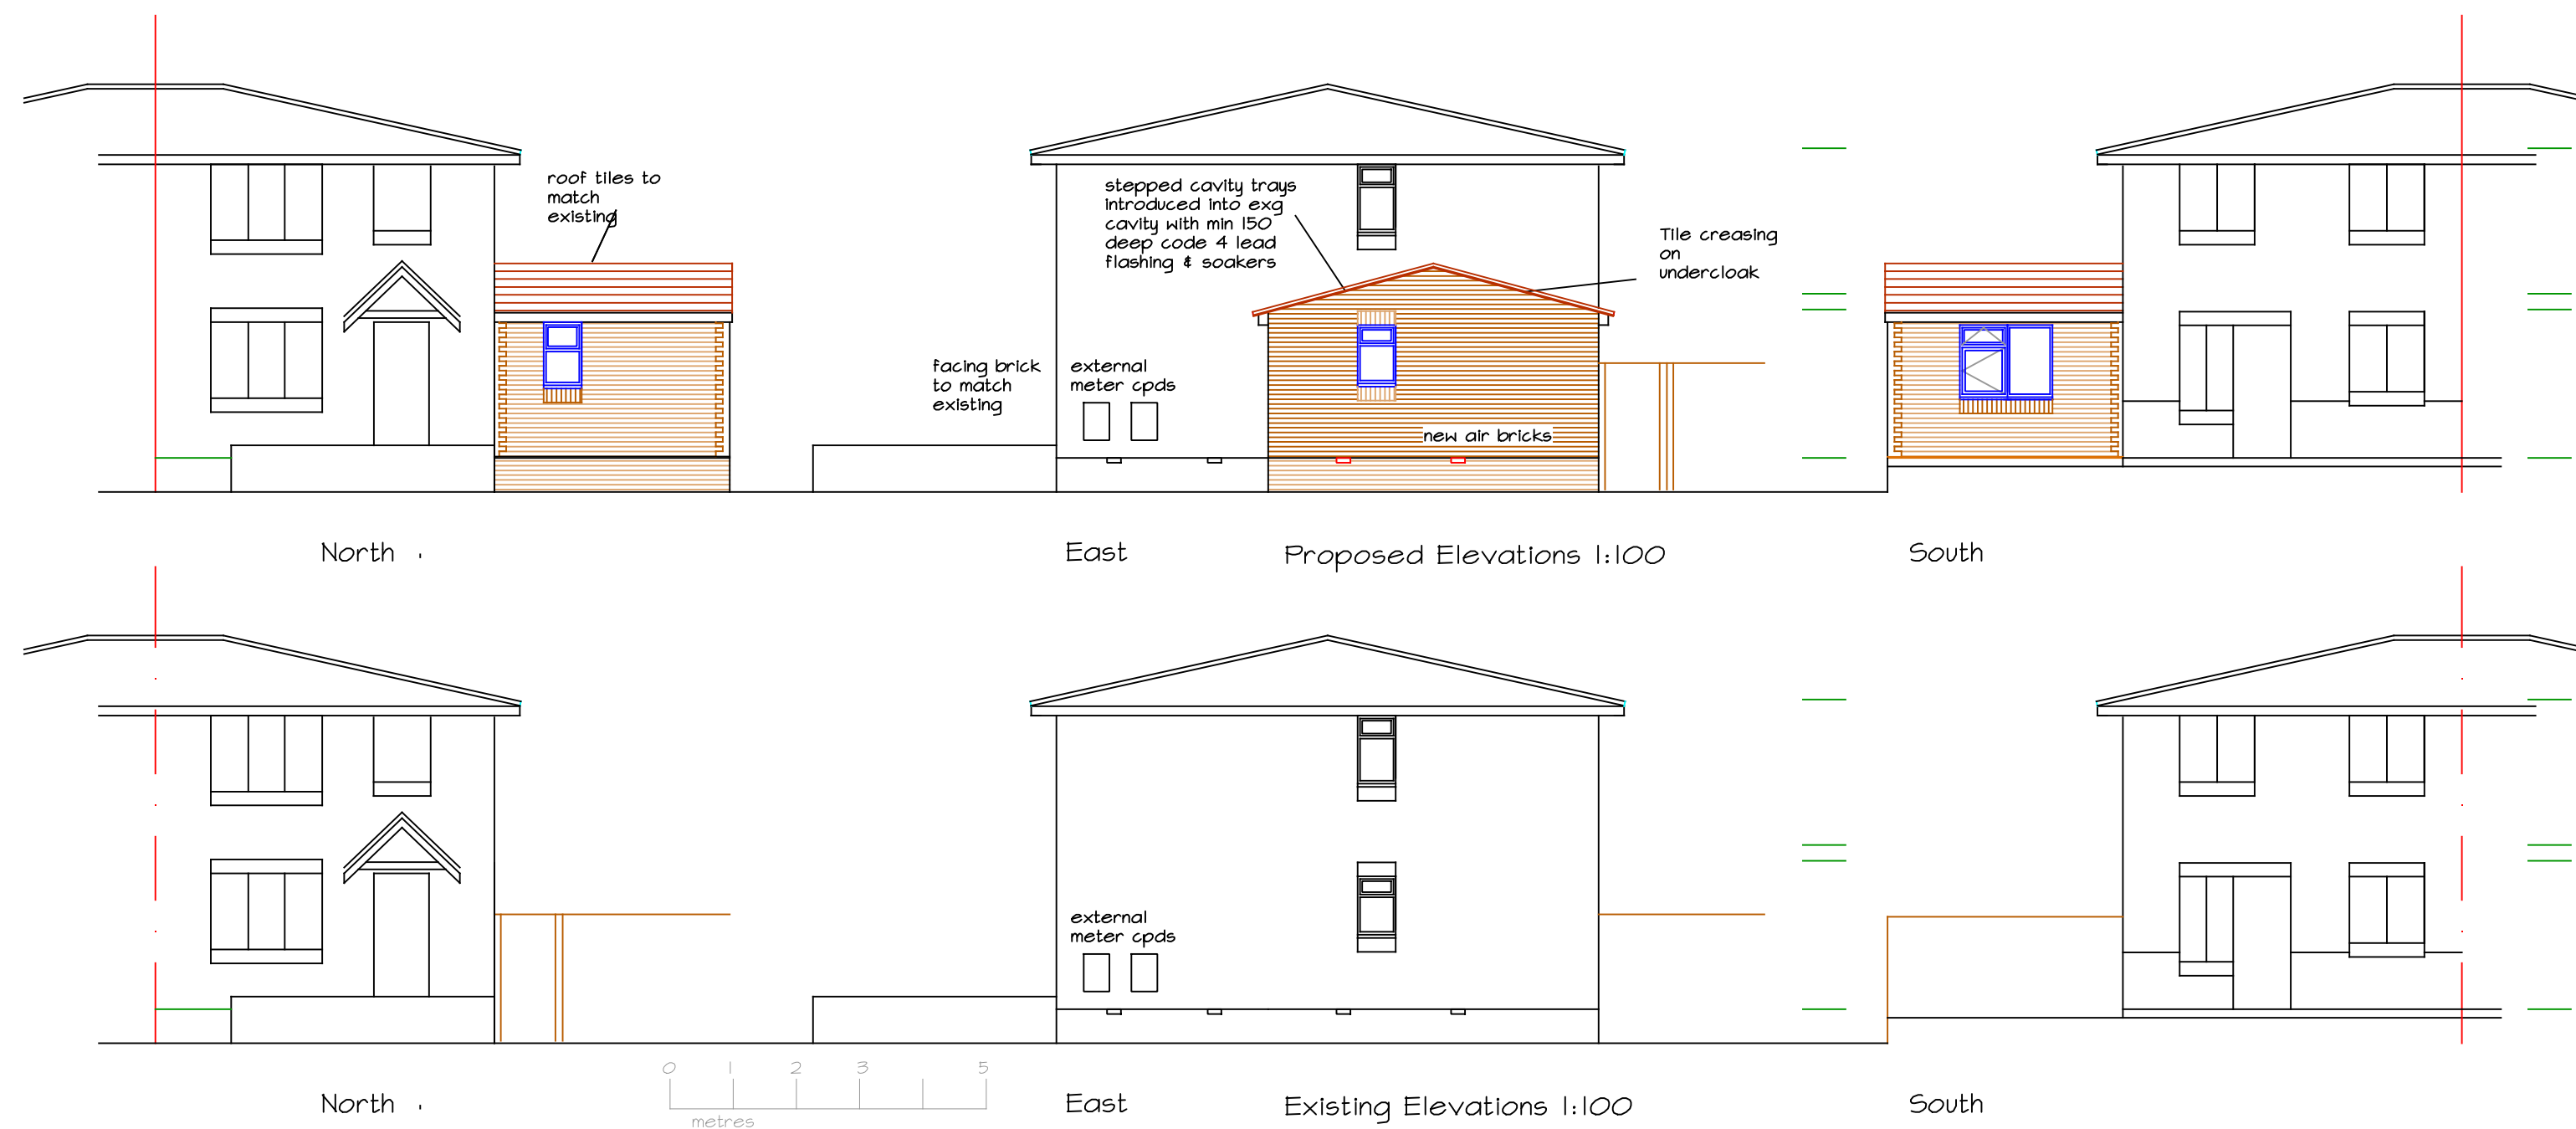
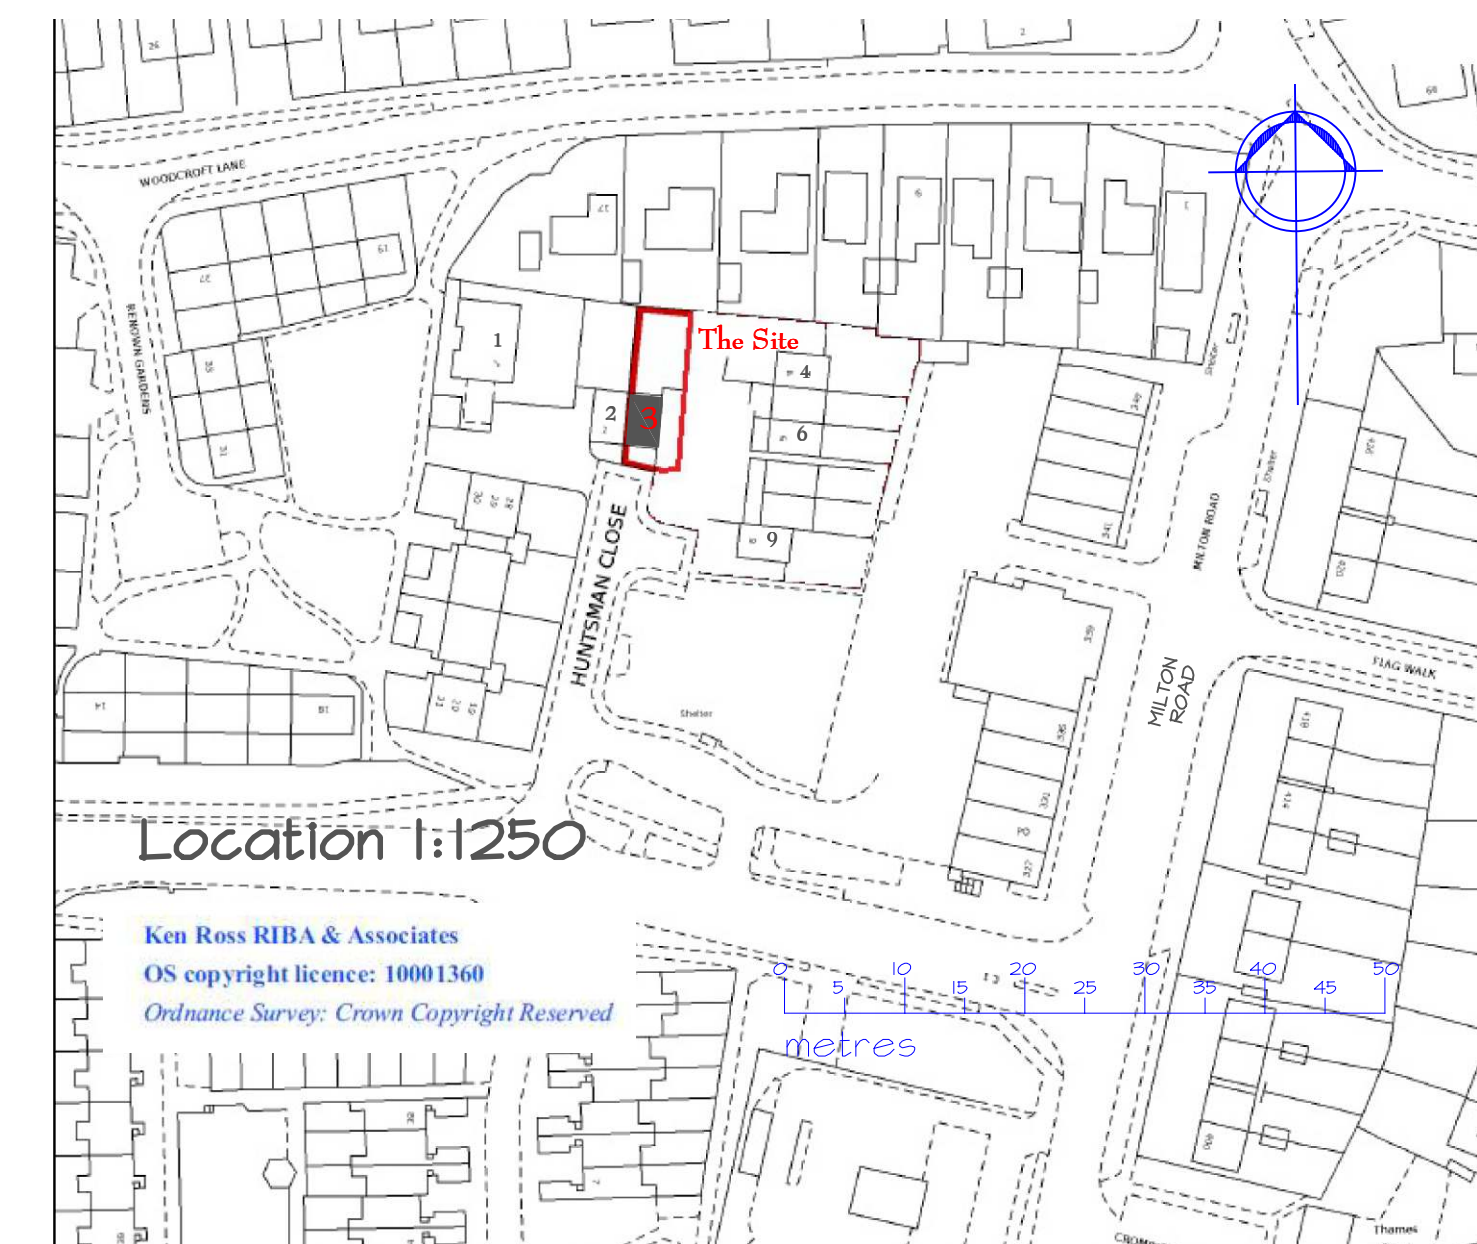
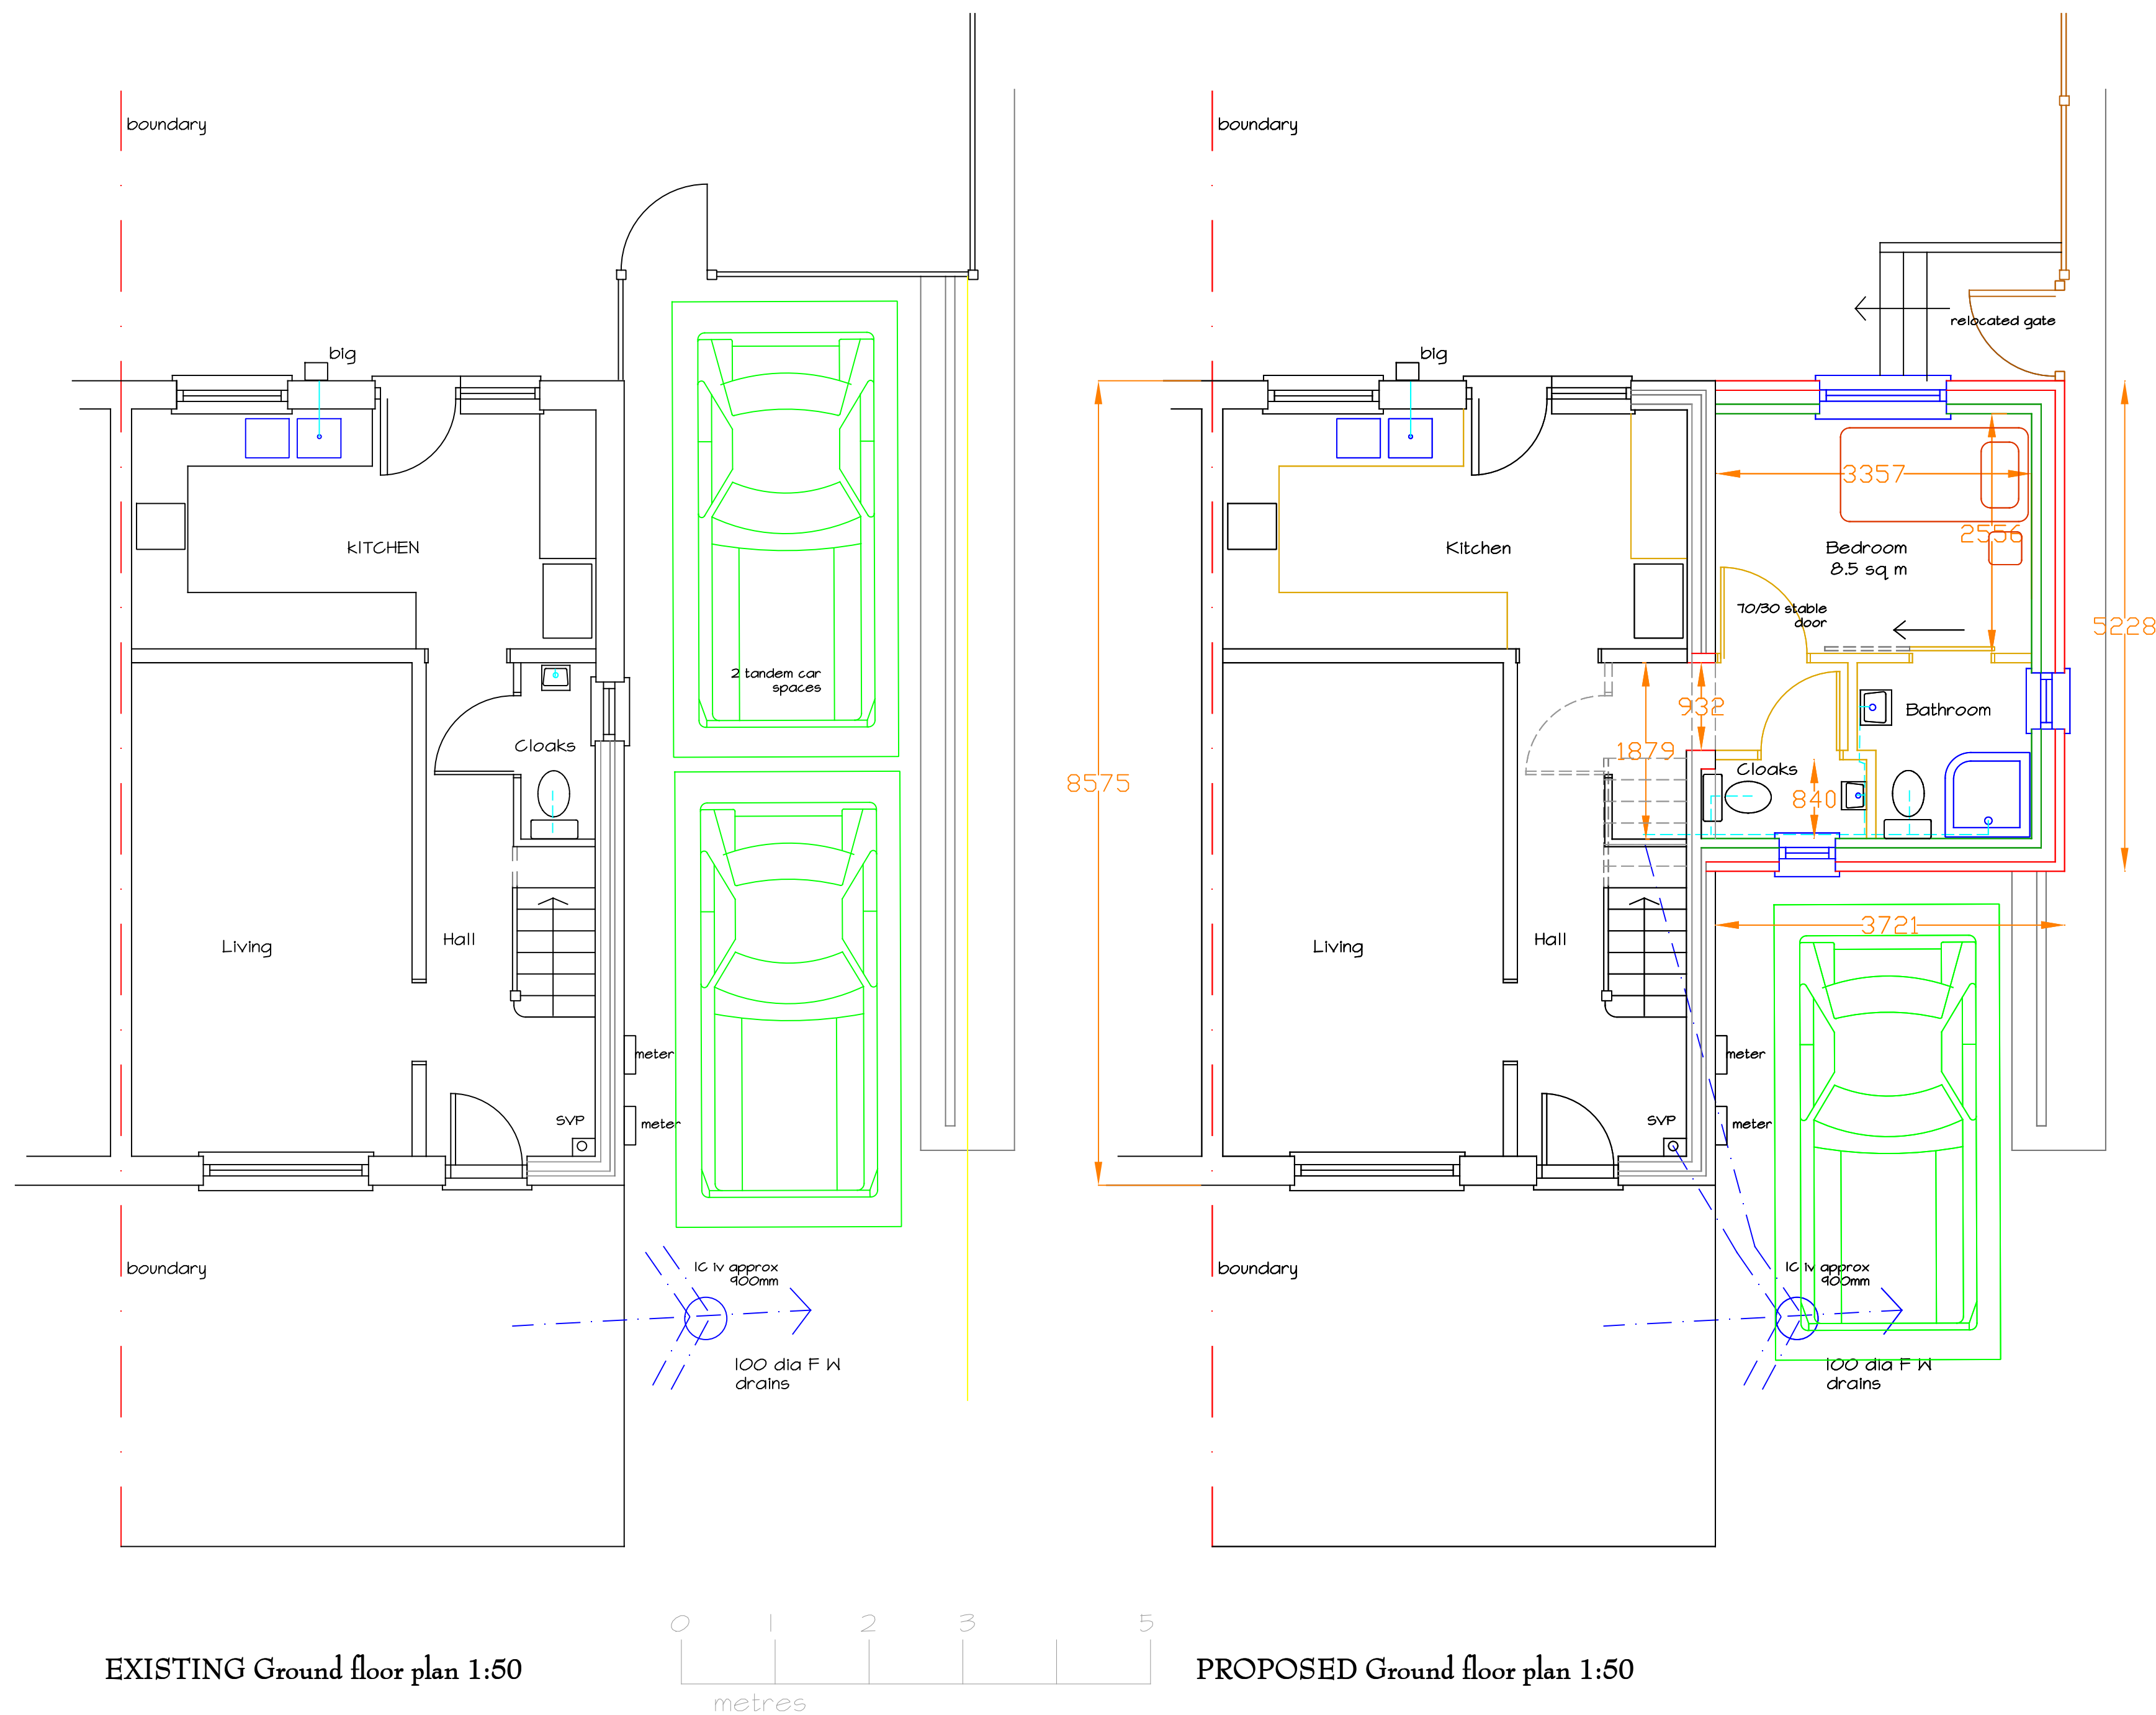


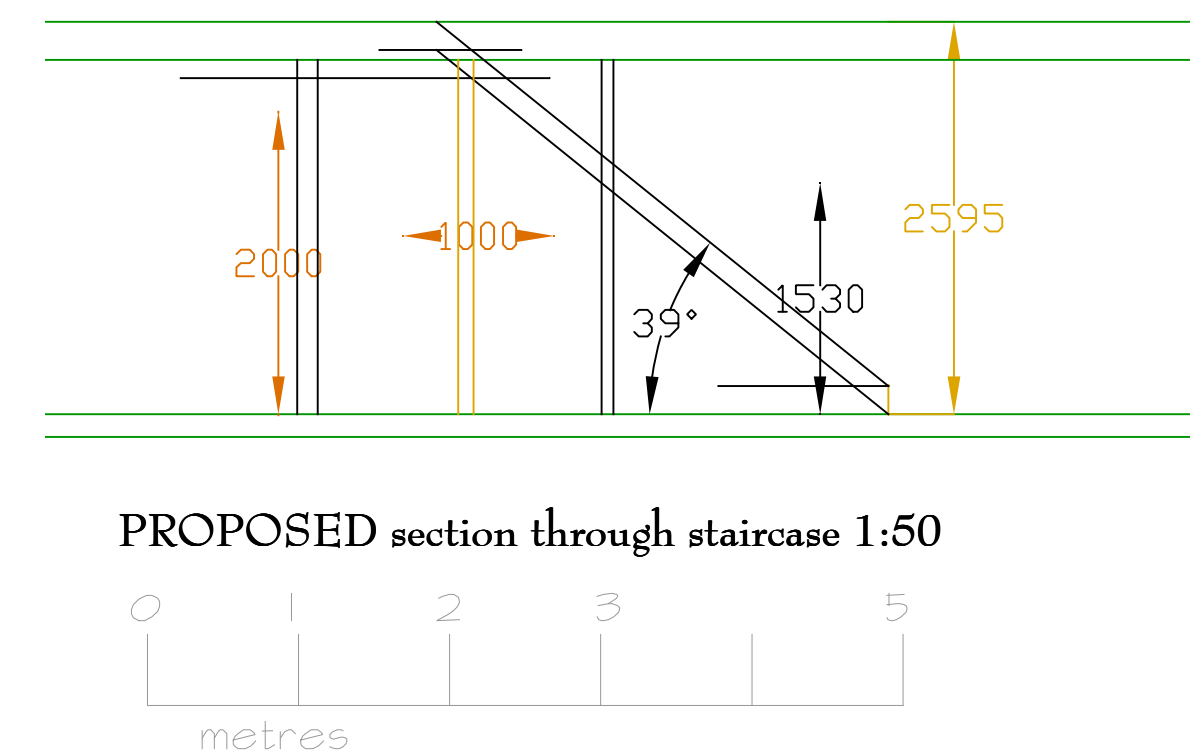

Ken Ross RIBA & Associates
11 The Fairway, Portchester
Hampshire, PO16 8NR
Telephone 023 92321600
Mobile 07167 643884
E-mail kenrossriba@ntlworld.com

Proposed side extension and related internal works at
3 Huntsman Close Cowplain Waterlooville Hampshire PO8 9CJ
for Ms Carol Walton

Drawing Number: Walton/Horndean/2025/01/A

Drawing copyright Ken Ross RIBA & Associates

Drawing prepared for a planning application only only

A: Amended for planning car parking in garden of no 3, February 2026

Sheet size A1 landscape