


92 London Road, Waterloo, PO8 8EW

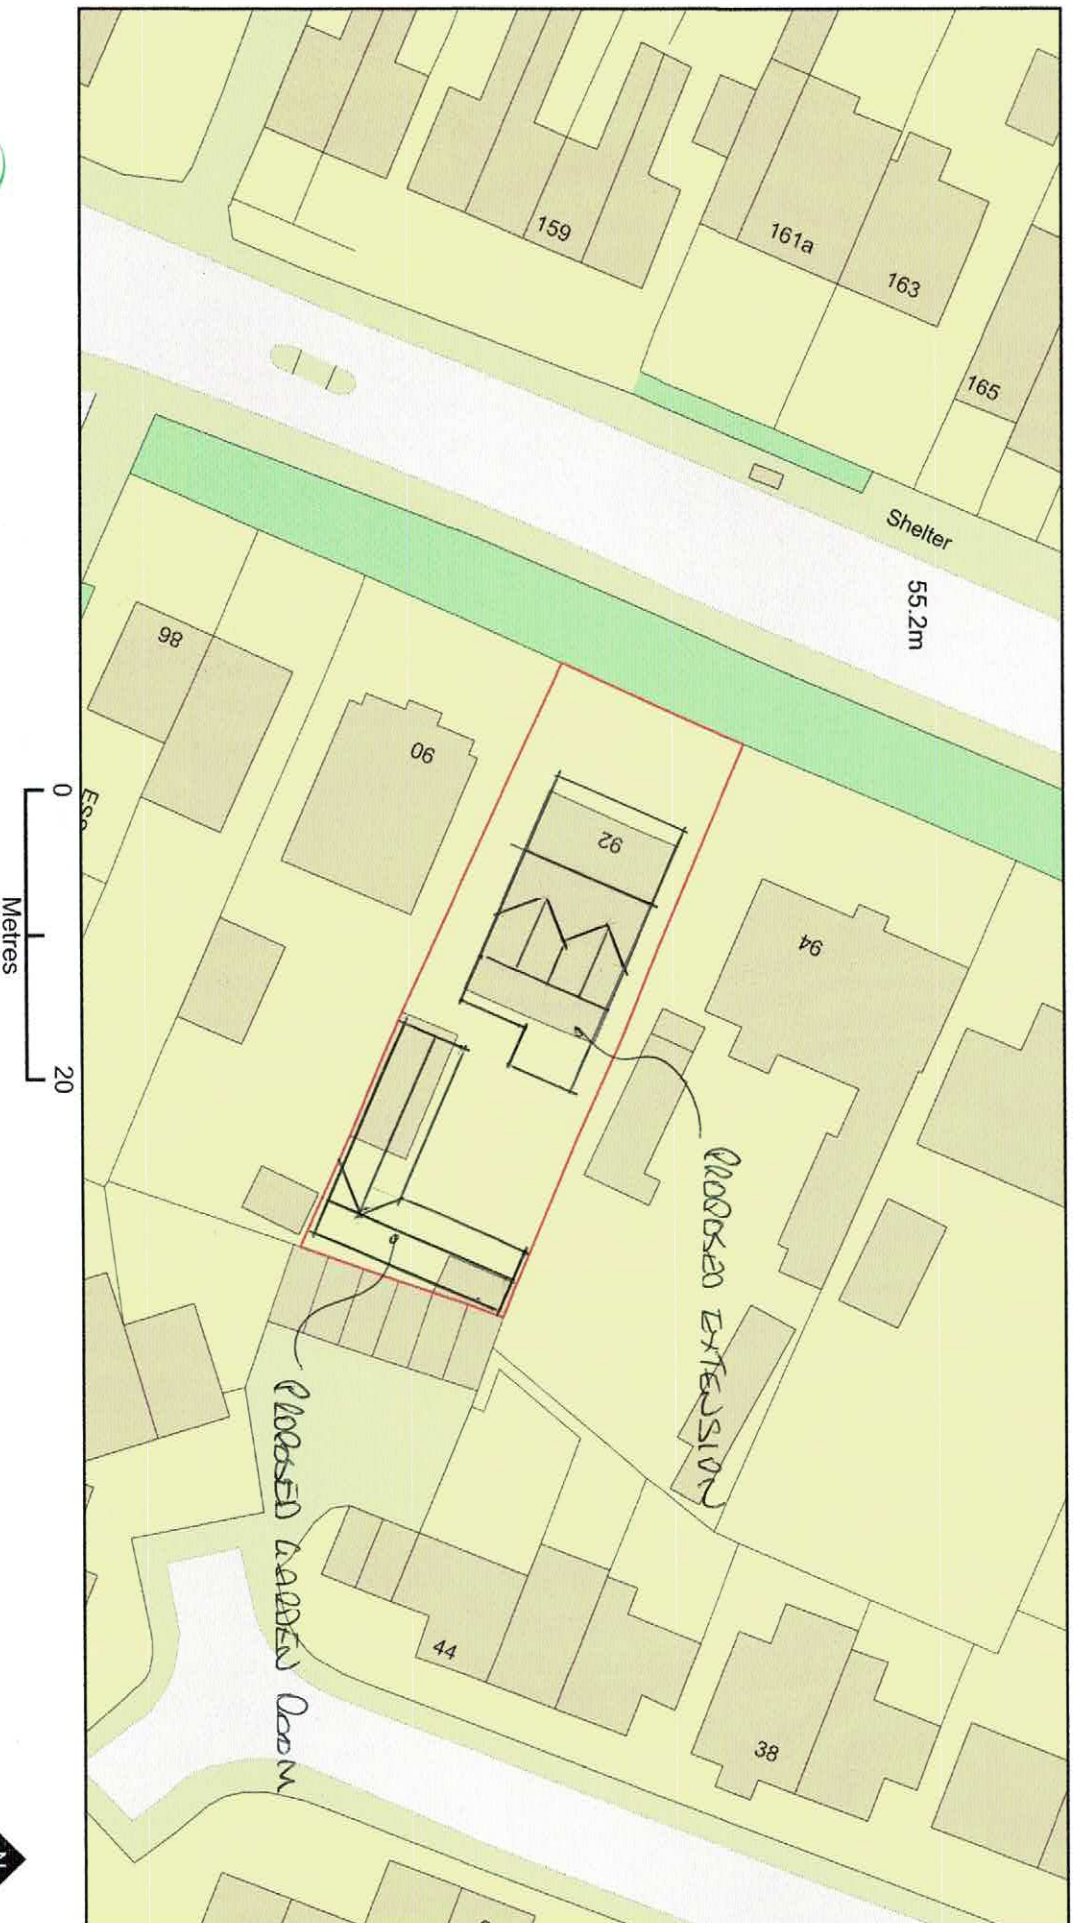

Plan Produced for: **Lirong Song**

Date Produced: 14 Mar 2026

Plan Reference Number: TORQM26073084633276

Scale: 1:500 @ A4

© Crown copyright and database rights 2025 OS 100042766