



92 London Road, Waterlooville, PO8 8EW

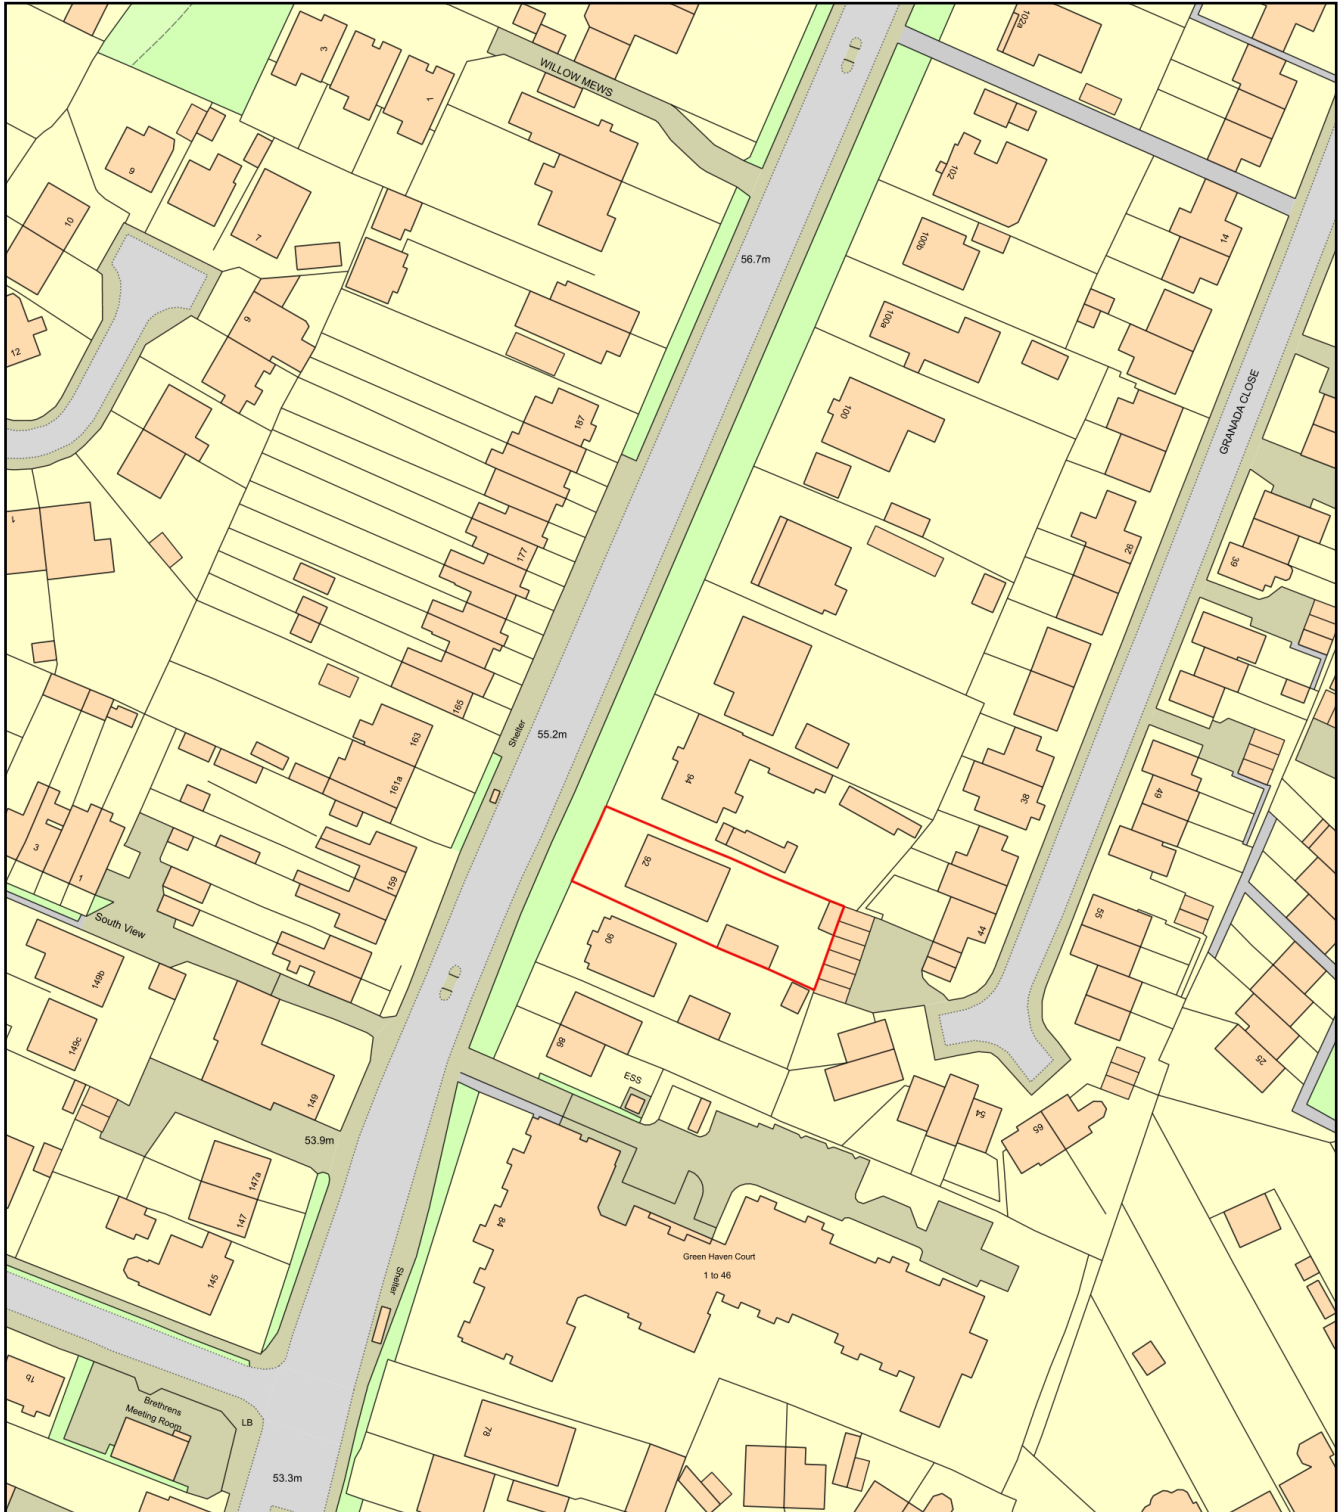

0 50
Metres

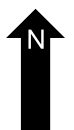

Plan Produced for: Lirong Song

Date Produced: 14 Mar 2026

Plan Reference Number: TQRQM26073084813271

Scale: 1:1250 @ A4