



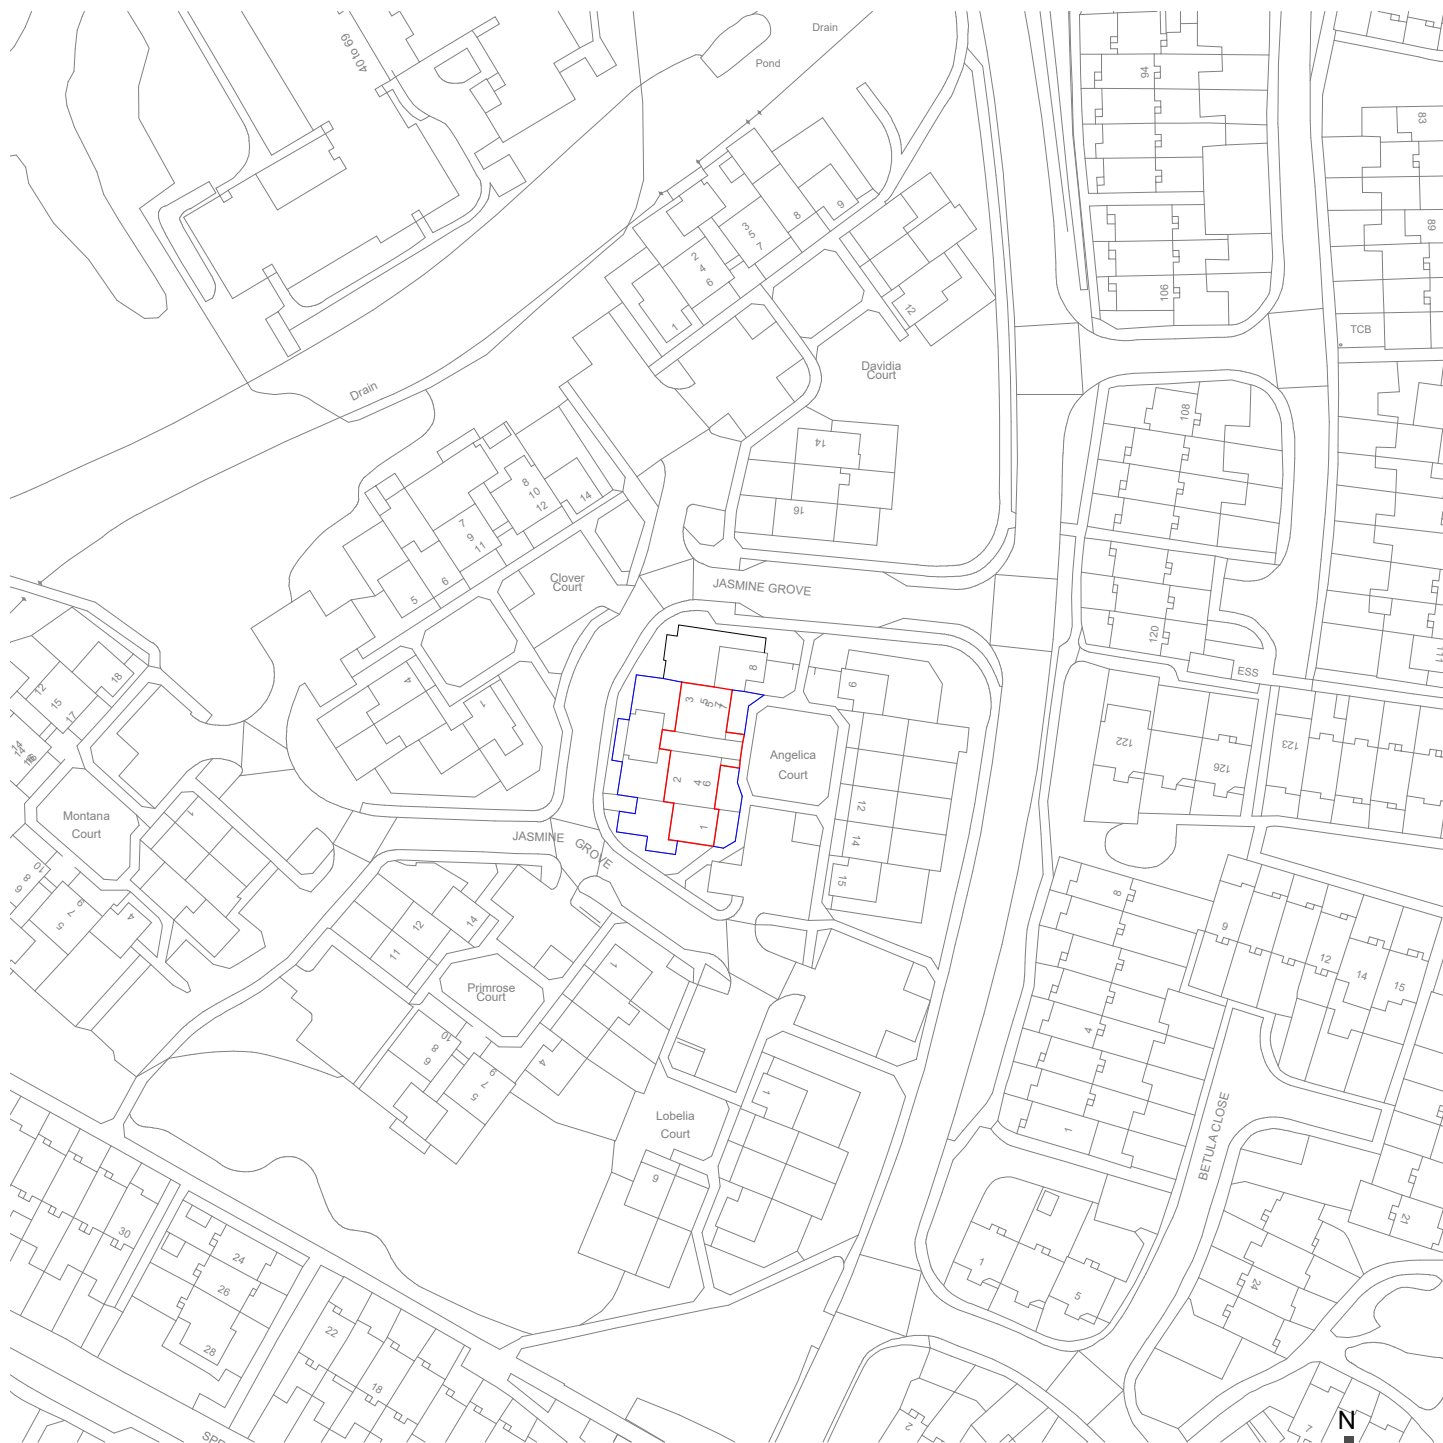

Location Plan

1 : 1250

Scale 1 to 1250

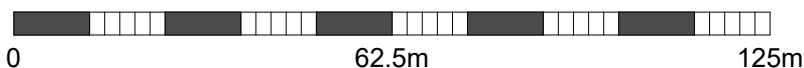

Property 2-7 Angelica Court, Jasmine Grove PO7 8BP	Drawing Title Location Plan	 BLAKENEY LEIGH EST. 1986 SURVEYING ARCHITECTURE PROJECTS
Drawn By LD	Date March 2026	
Scale @ A4 1 : 1250	Drawing No. 0001	
Checked By SG	Revision No.	3 Sherman Walk, London SE10 0YJ Tel: 020 8777 7700 Email: enquiries@blakeneyleigh.co.uk