


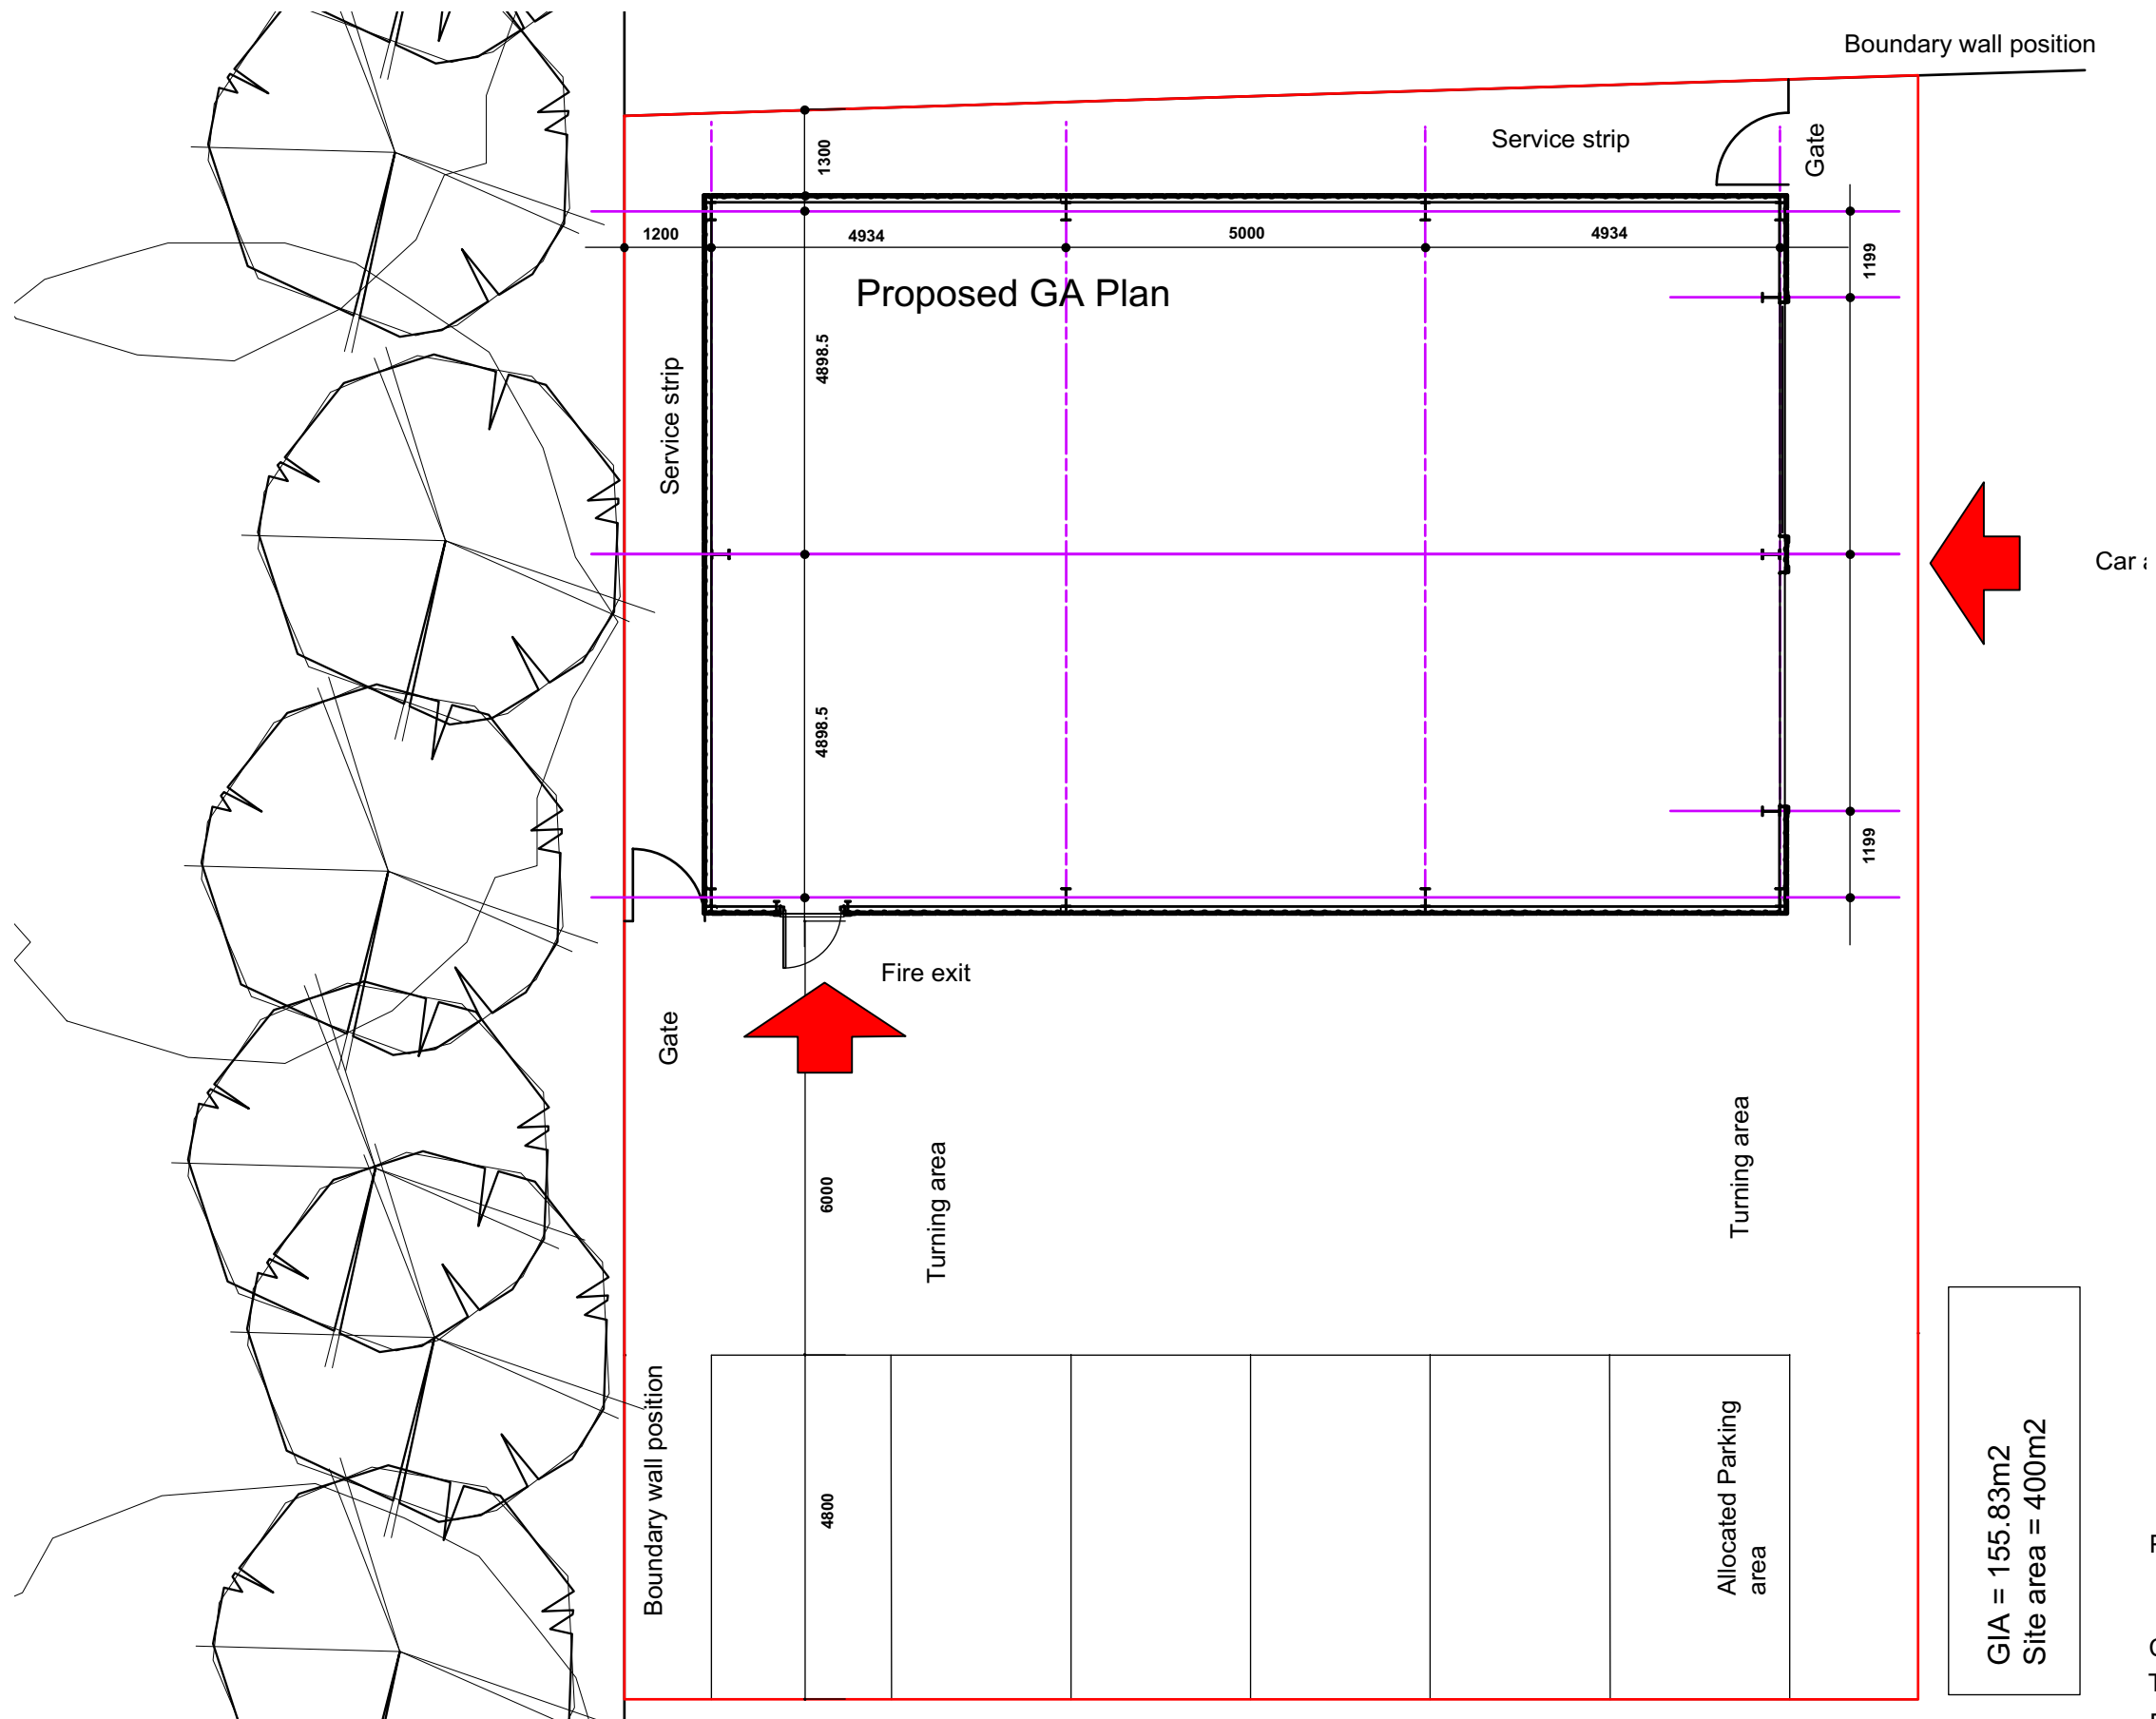

1. Proposed GA Plan Scale 1 - 200 @A3

rev	description	date	by
A	Preliminary for comments	03.03.26	LR

Project : Alterations & Improvements to :
Hayling Yacht Company, Mill Rythe Lane,
Hayling Island, Hampshire. PO11 OQG.

Client: Hayling Automotive Ltd.

Title : Psd GA Plan

Drawing : Y9025_A1006 / Rev A

Planning

Architectural Planning Ltd.

Building Surveyors, Designers & Project managers.
1a Nutbourne Road, Sandy Point, Hayling Island, Hants . PO11 9RT .
Telephone : 02392 463994, mobile : 07795 633100

