



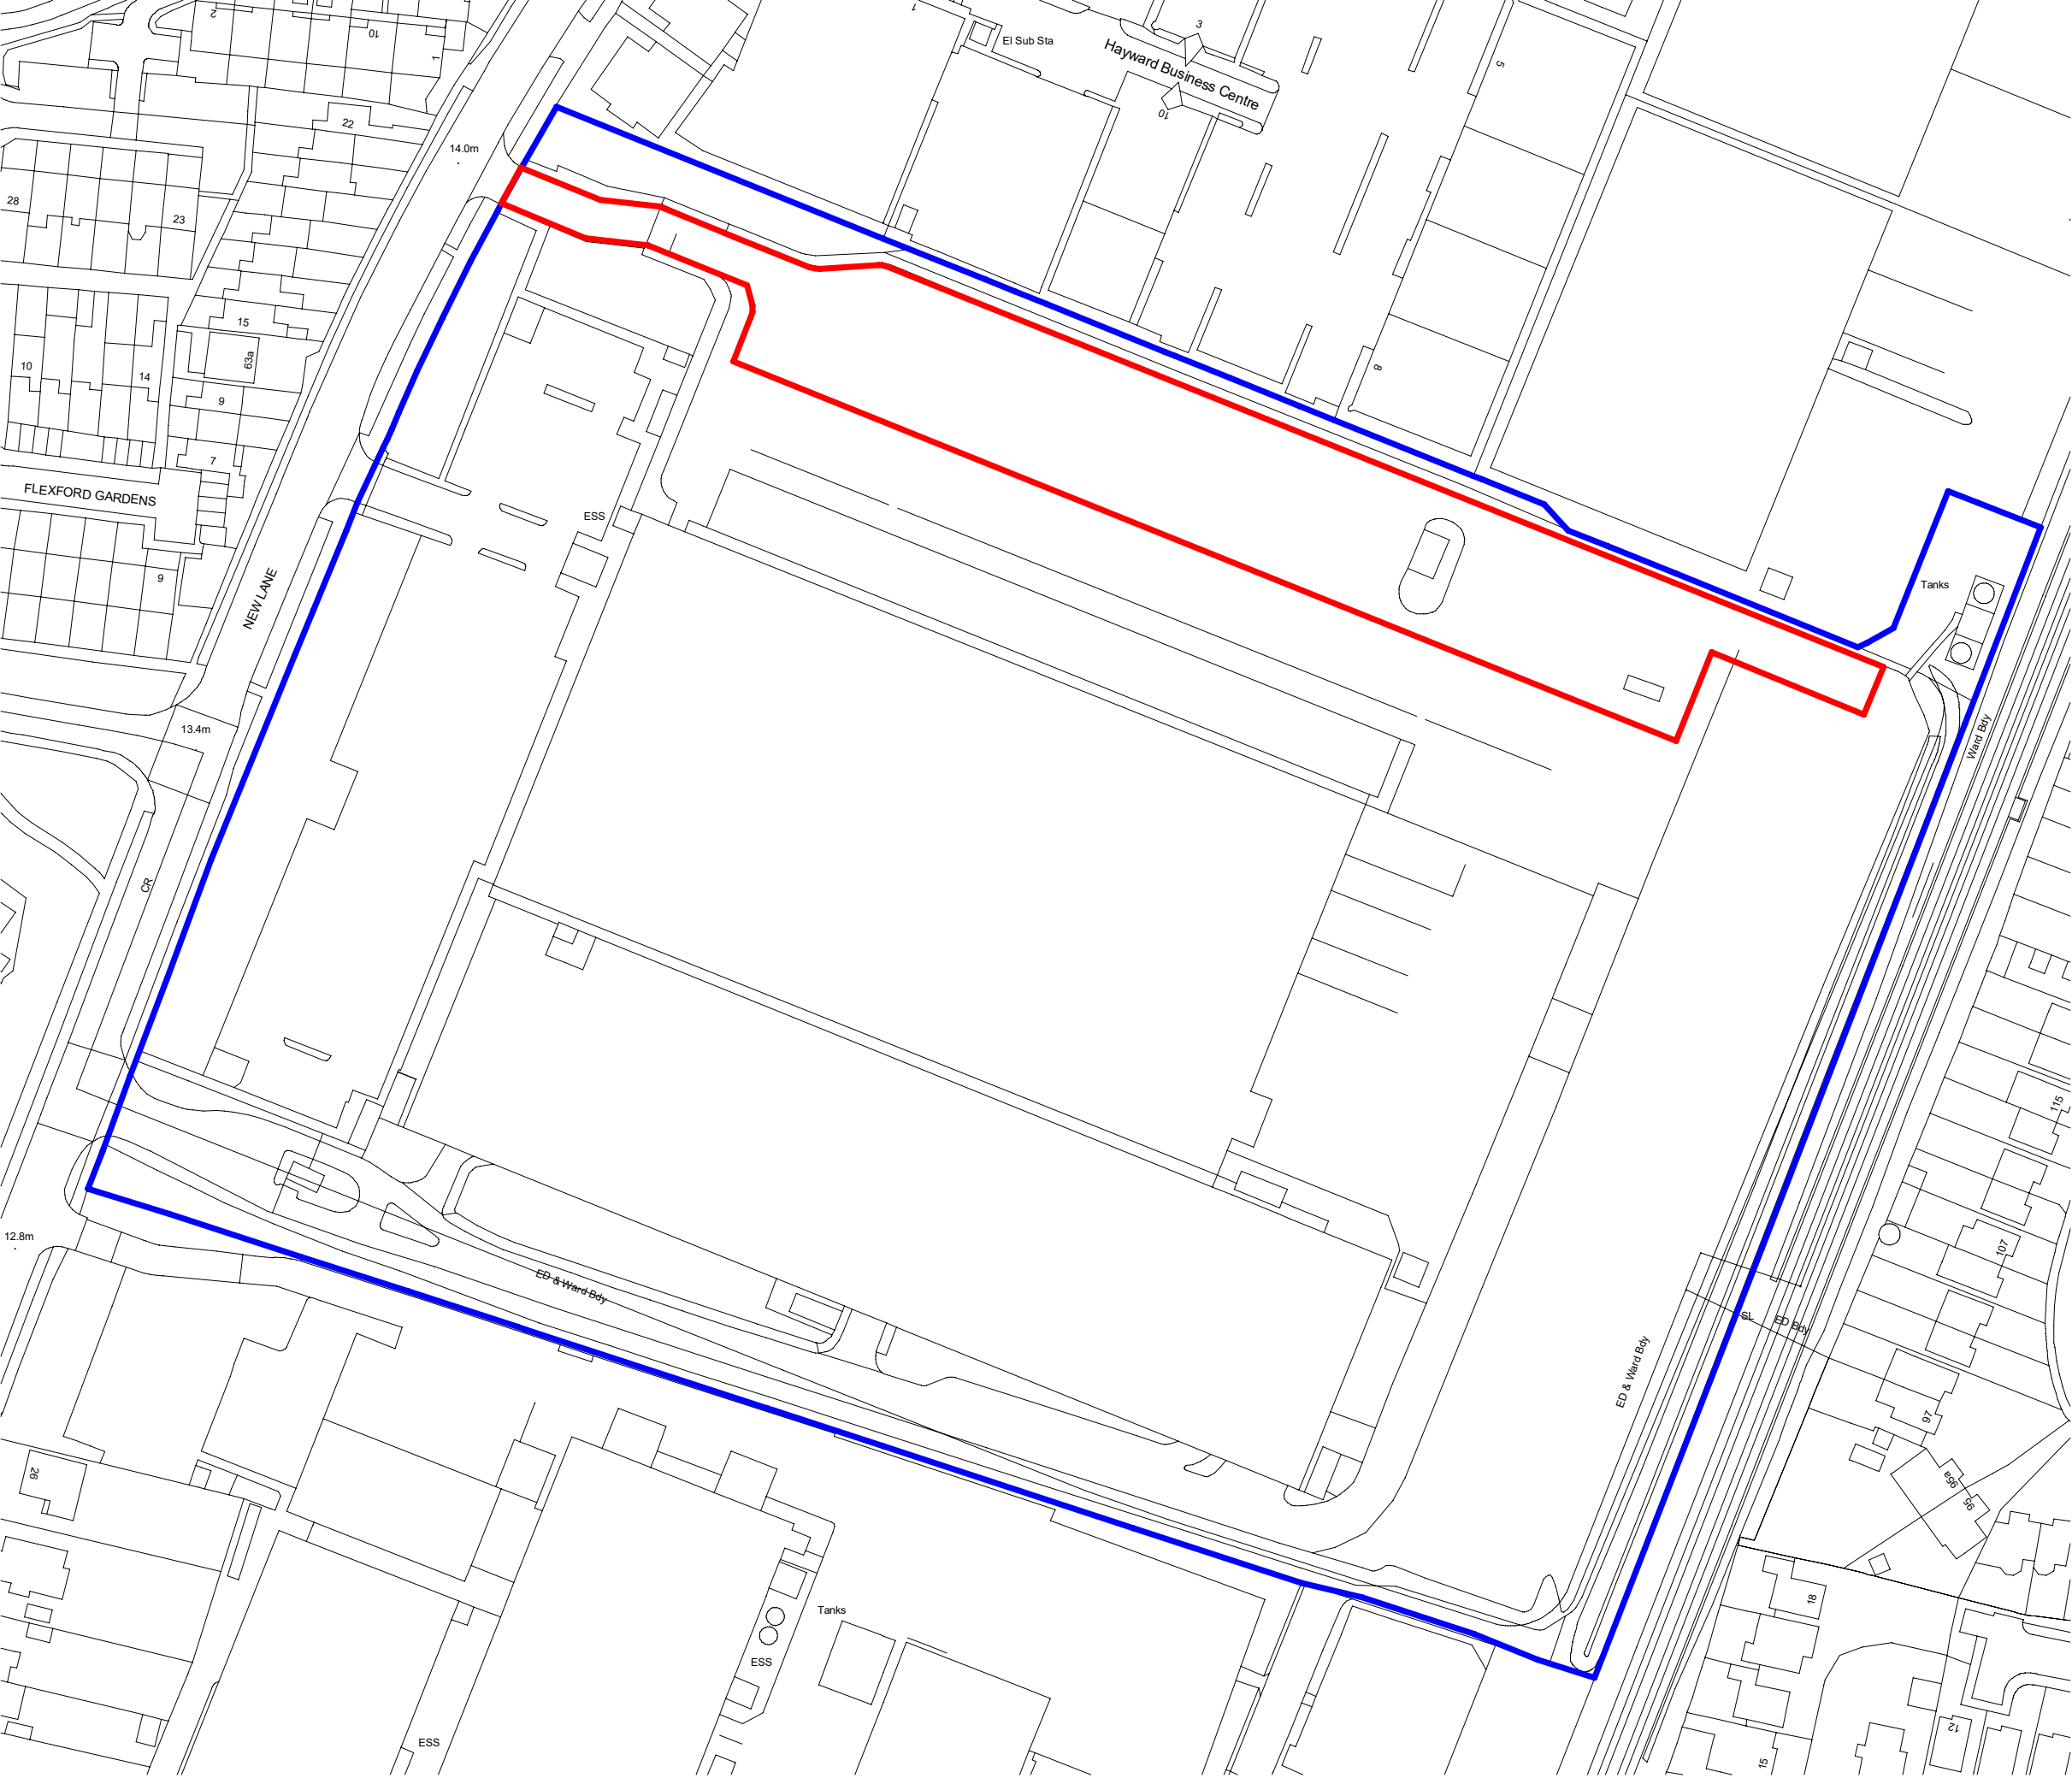

Ordnance Survey, (c) Crown Copyright 2026. All rights reserved. Licence number 100022432

Architects are to be notified of any discrepancies.
Contractors must check all dimensions on site.
This drawing is subject to copyright laws and is for use on this project only.
This drawing is to be used solely for the information as titled only.
For other information refer to the latest revision of any cross referenced drawings.
To be read in conjunction with relevant design standards/protocols

This is a colour drawing. In order to ensure any subsequent reproduction is viewed correctly it should be printed in full colour.

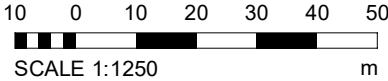

SITE BOUNDARY

		AREA (Hectare)	AREA (Acre)
—	APPLICATION SITE	0.62	1.53
—	WIDER OWNERSHIP BOUNDARY	6.65	16.43

P1	FIRST ISSUE	24.02.26	SS	AH
Rev	Description	Date	Dm	Ckd

Status
PLANNING

SMR
SMALLEY MARSEY RISPIN
ARCHITECTS
The Exchange Station Parade Harrogate HG1 1TS
01423 707 757 admin@smrarchitects.co.uk

Project
32 NEW LANE, HAVANT, PO9 2NG

Client

AtkinsRéalis

Drawing Title
SITE LOCATION PLAN

Proj Ref	Origin	Zone	Level	Type	Role	Num	Status	Rev
8085 - SMR	15	- ZZ	- DR	- A	- 2001	- S2	- P1	
SMR Job Ref	Sheet	Scale	Drawn					
8085-15-2001	A3	1 : 1250	AH					