




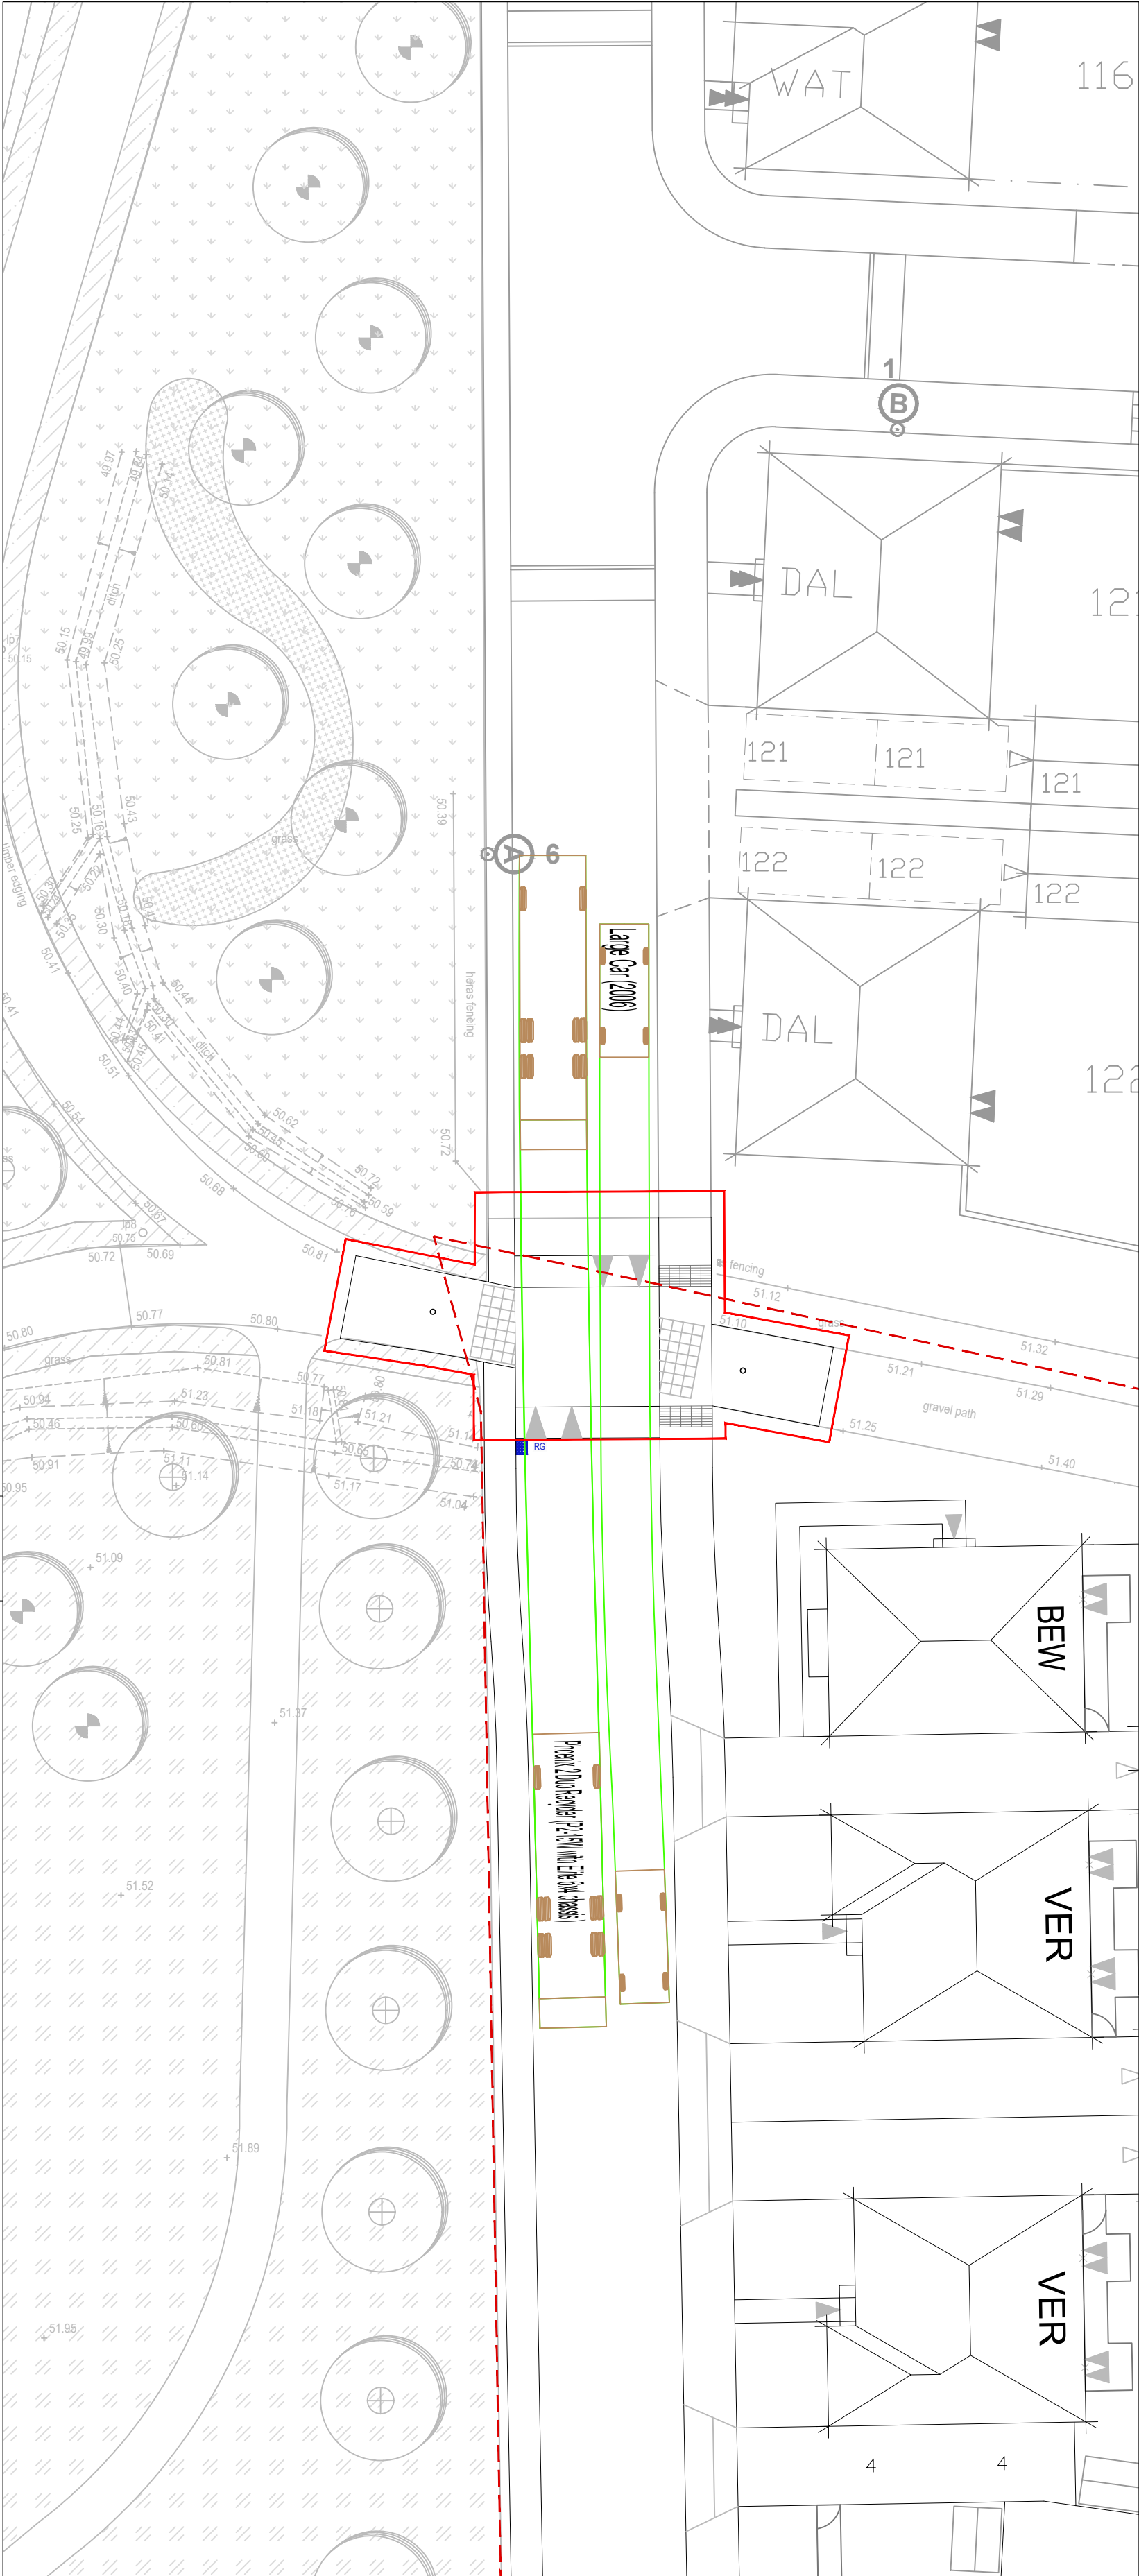


HCC REFUSE VEHICLE EXITING
SITE PASSING LARGE CAR

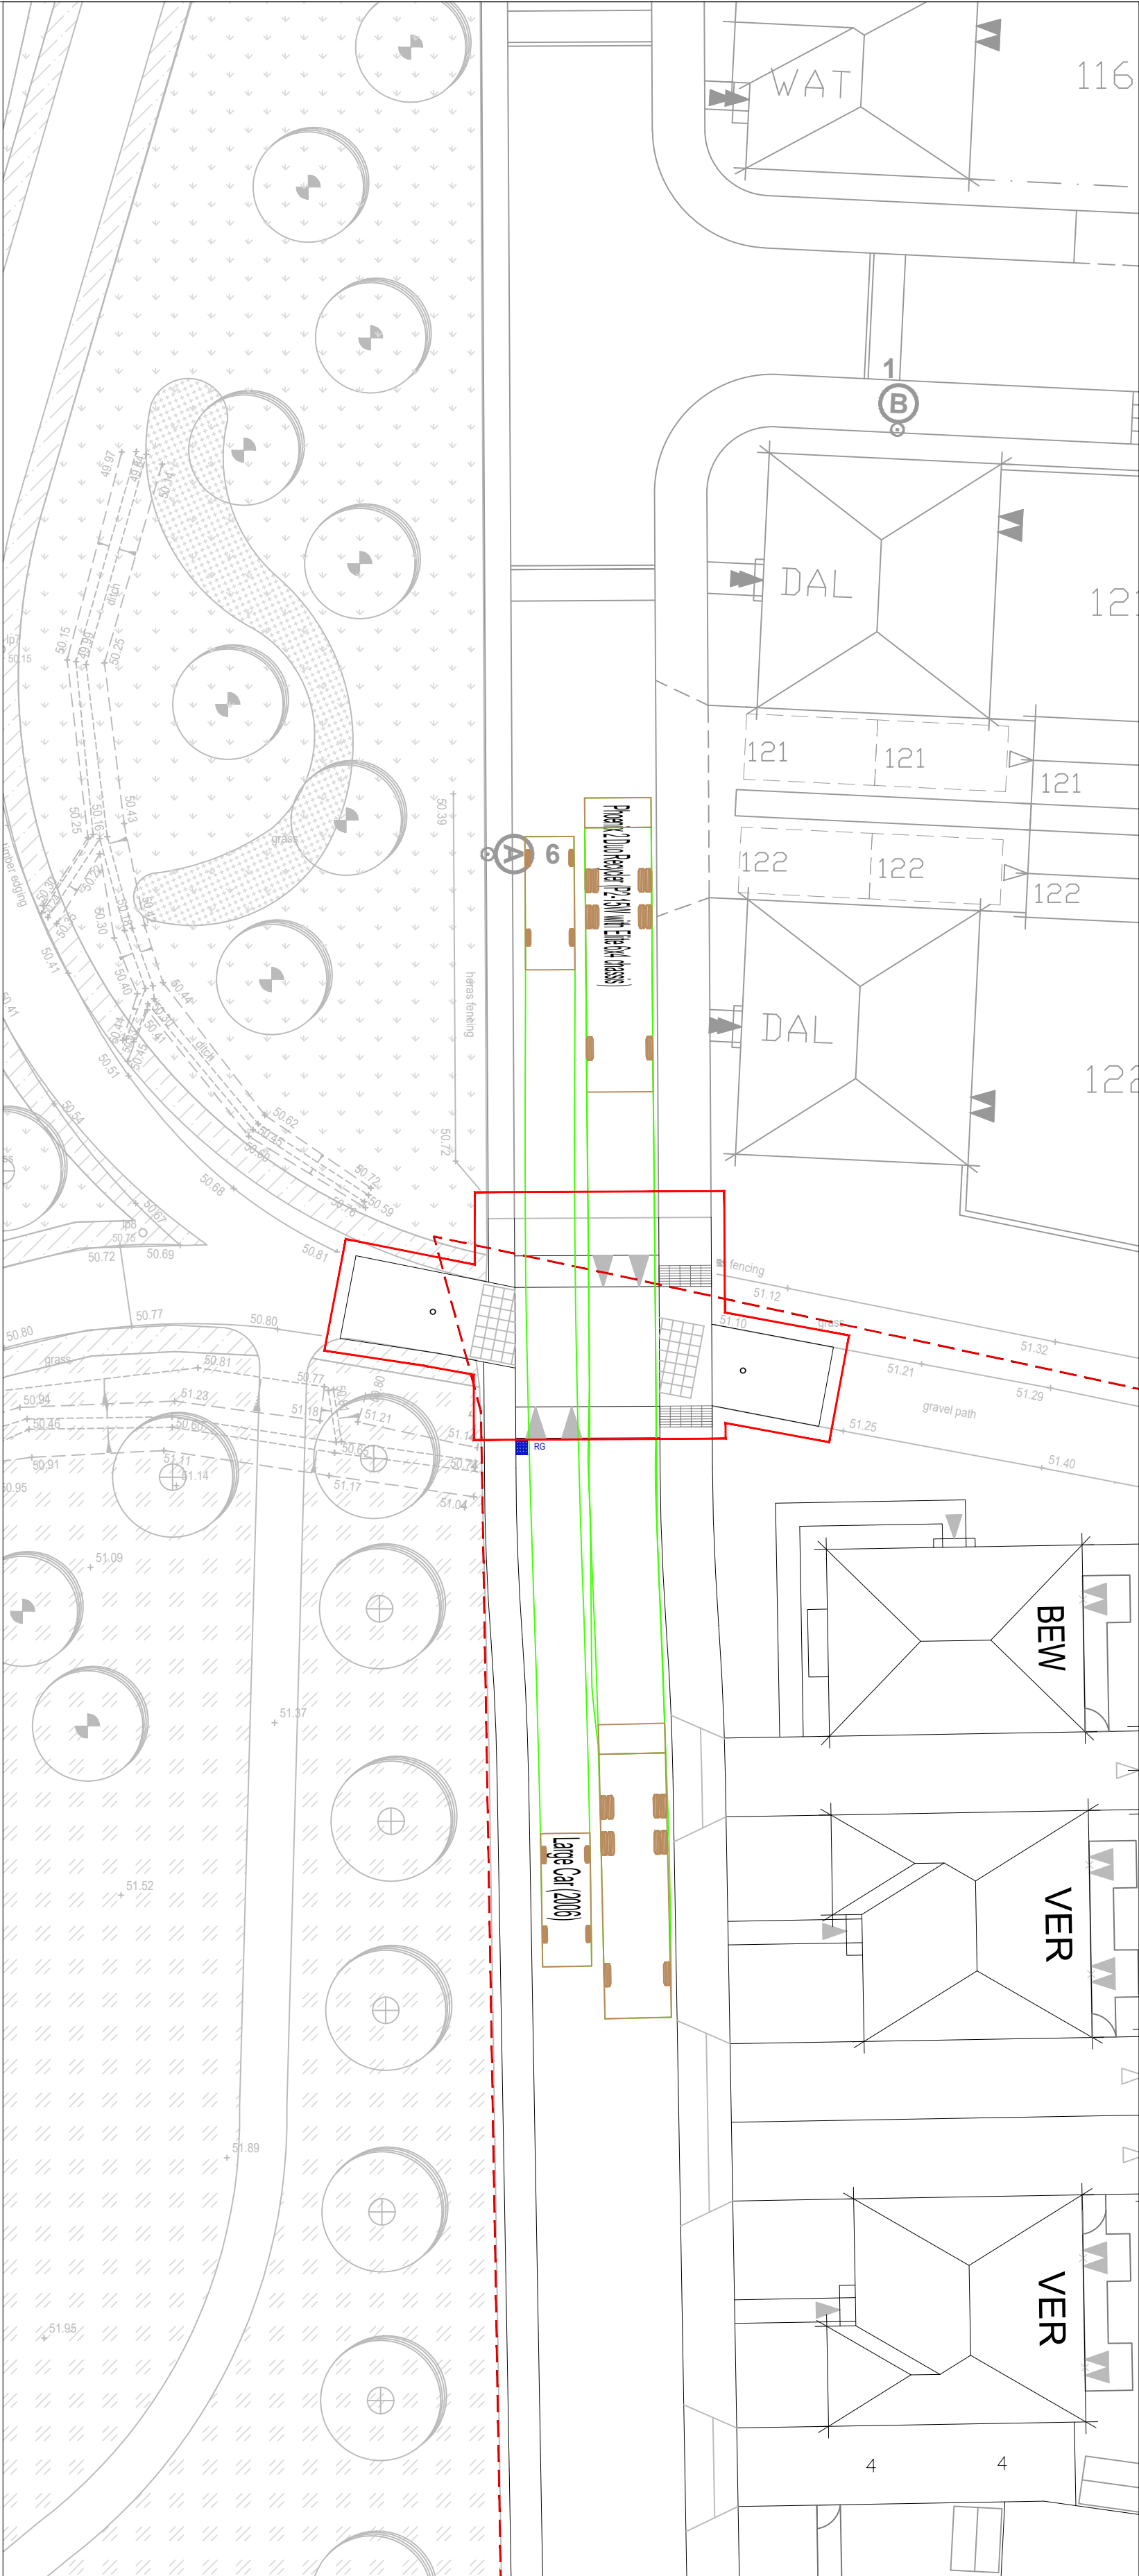


HCC REFUSE VEHICLE ENTERING
SITE PASSING LARGE CAR

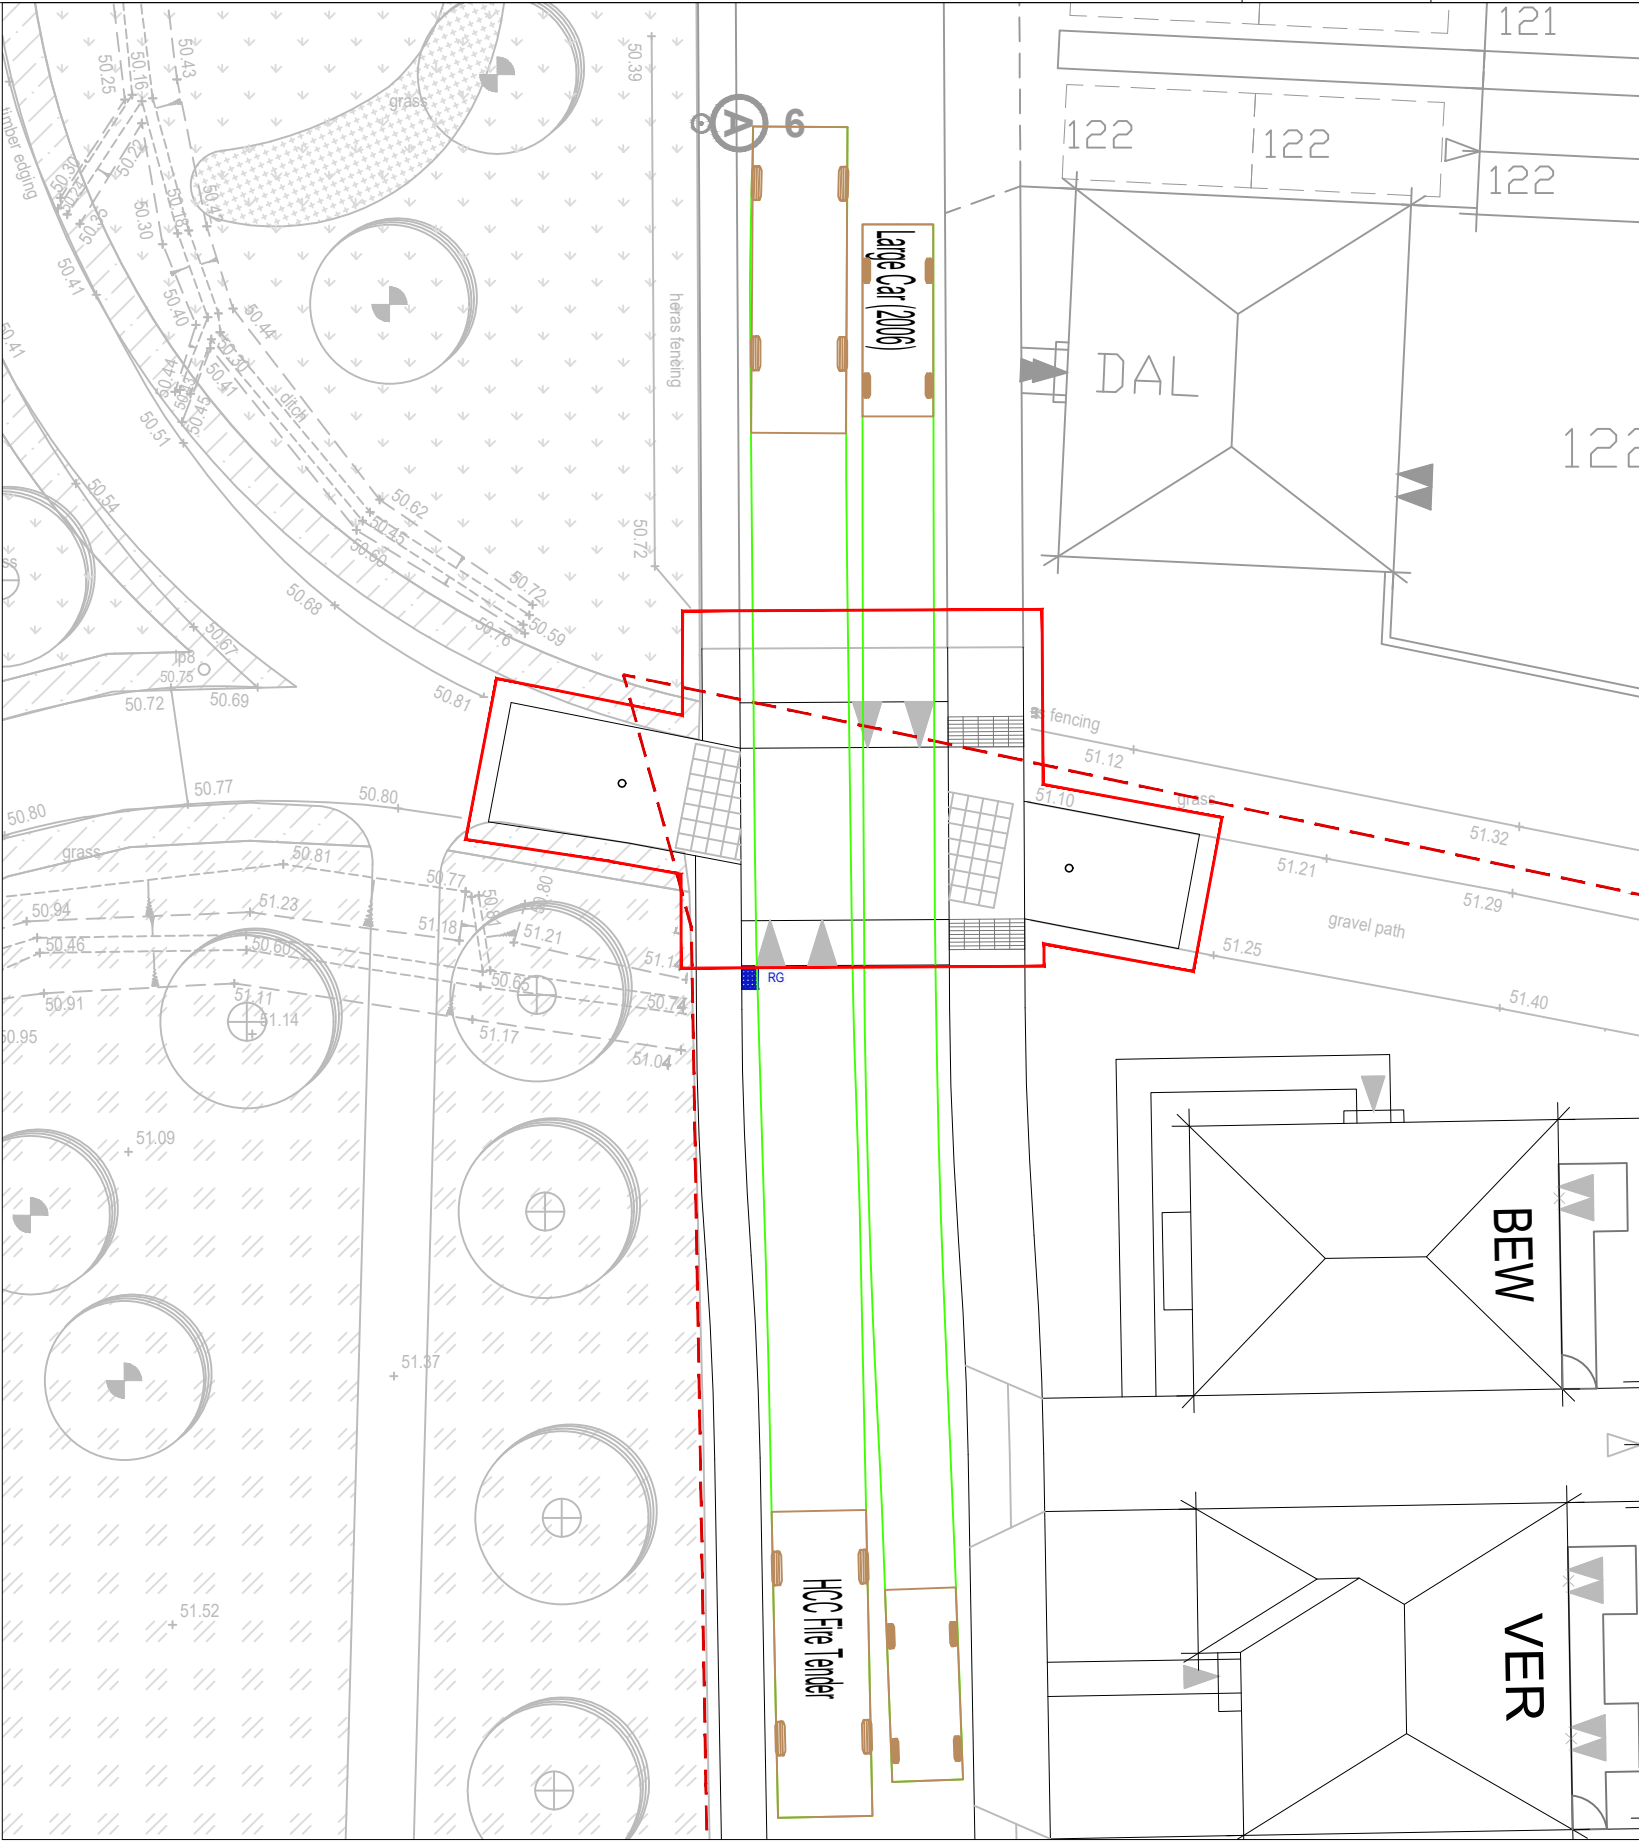

HCC FIRE TENDER EXITING SITE
PASSING LARGE CAR

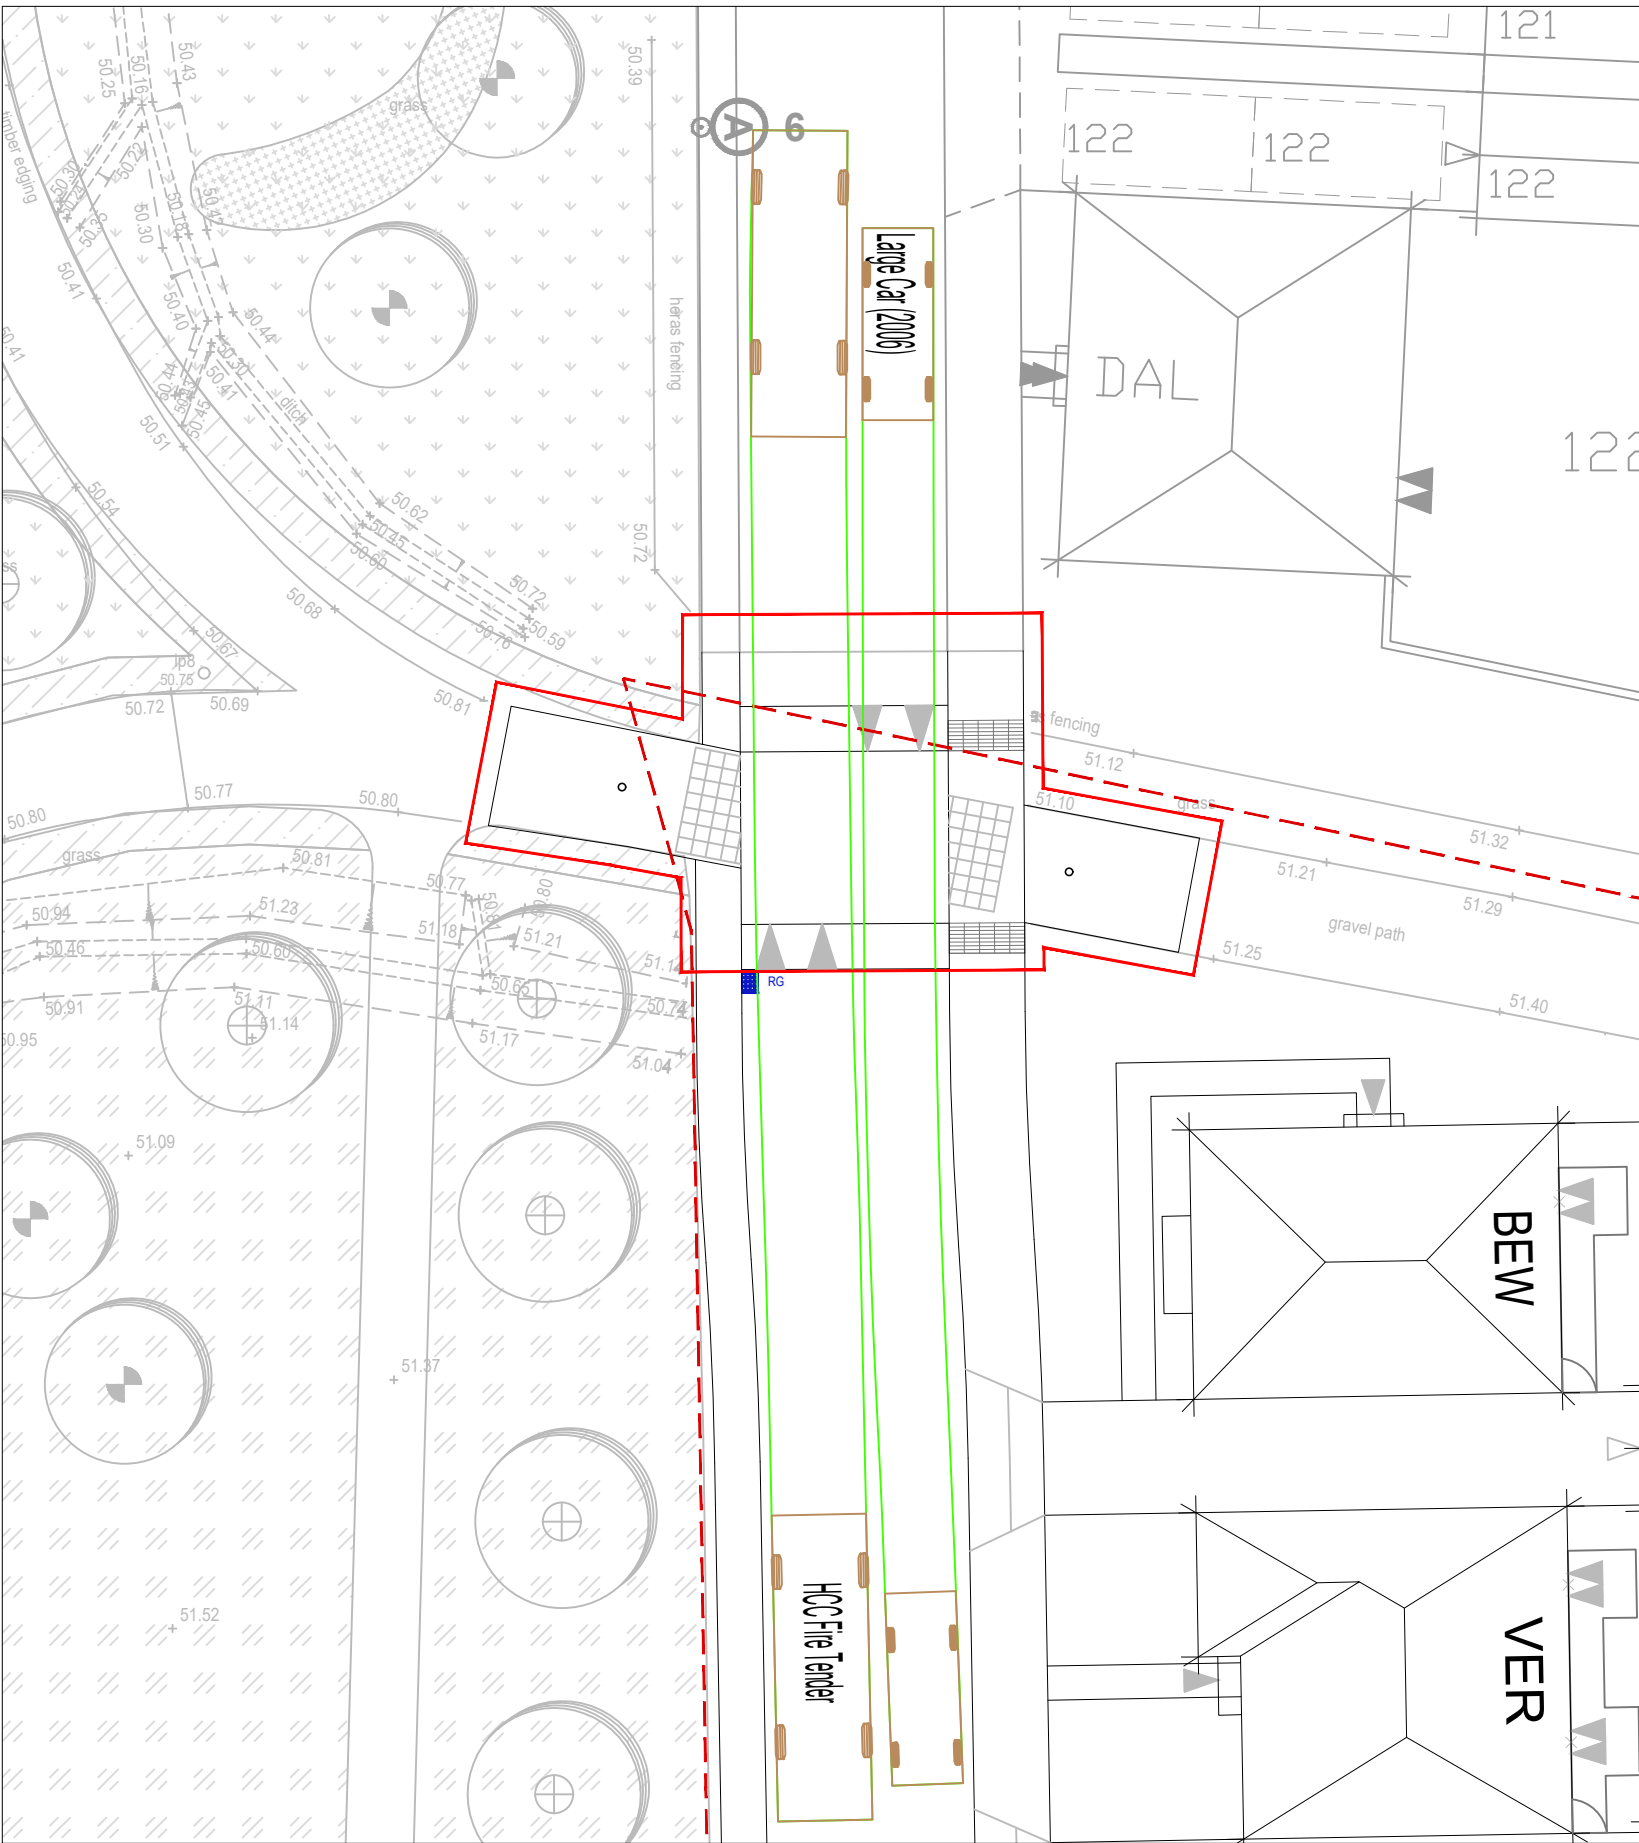


HCC FIRE TENDER ENTERING SITE
PASSING LARGE CAR

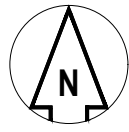


DO NOT SCALE OFF THIS DRAWING

NOTES


1. The contractor is responsible for verifying all site & setting out dimensions before commencing work.
2. This drawing is to be read in conjunction with all relevant Architectural and M&E drawings.
3. All dimensions in millimeters unless stated otherwise.

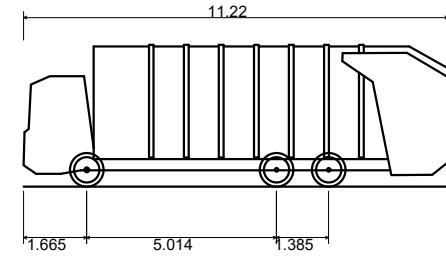

Phoenix 2 Duo Recycler (P2-15W with Elite 6x4 chassis)
Overall Length 11.220m
Overall Width 2.530m
Overall Body Height 3.756m
Min Body Ground Clearance 0.309m
Track Width 2.530m
Lock to lock time 4.00s
Kerb to Kerb Turning Radius 11.550m

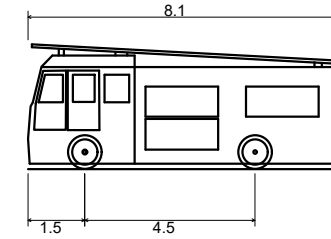

HCC Fire Tender
Overall Length 8.100m
Overall Width 1.500m
Overall Body Height 4.500m
Min Body Ground Clearance 0.140m
Track Width 2.550m
Lock to lock time 6.00s
Kerb to Kerb Turning Radius 7.600m

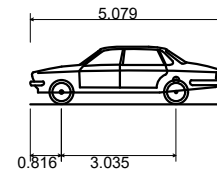

Large Car (2006)
Overall Length 5.079m
Overall Width 1.872m
Overall Body Height 1.525m
Min Body Ground Clearance 0.310m
Max Track Width 1.831m
Lock to lock time 4.00s
Kerb to Kerb Turning Radius 5.900m

VEHICLE SPEEDS 10mph

Revision History					
Rev	Comment	By	Chkd	Appr	Date
A03	TRACKING UPDATED. SPEED ADDED	PR	PR	SB	15/12/2025
A02	UPDATED TO RSA 2 COMMENTS	PR	PR	SB	30/09/2025
A01	FOR APPROVAL	PJ	PR	SB	04/07/2025
Current Revision					
A04	BOUNDARY UPDATED. TIE IN EXTENT REVISED.	PR	PR	SB	29/01/2026

APPROVAL

BLOOR HOMES

robert west
proesgroup

1 Paris Garden
London
SE1 1ND
t: 0203 773 7880
www.robertwest.co.uk

Project
WATERLOOVILLE - BEREWOOD
PHASE 8a

Drawing Title
S278 - VEHICLE TRACKING
SHEET 1 OF 2

RWCL Internal Register reference: 4166-002

Scales @ A1

7030 -A04

Scale 1:200 @ A1 - 1:400 @ A3
4m 0 4m 8m 12m 16m 20m