



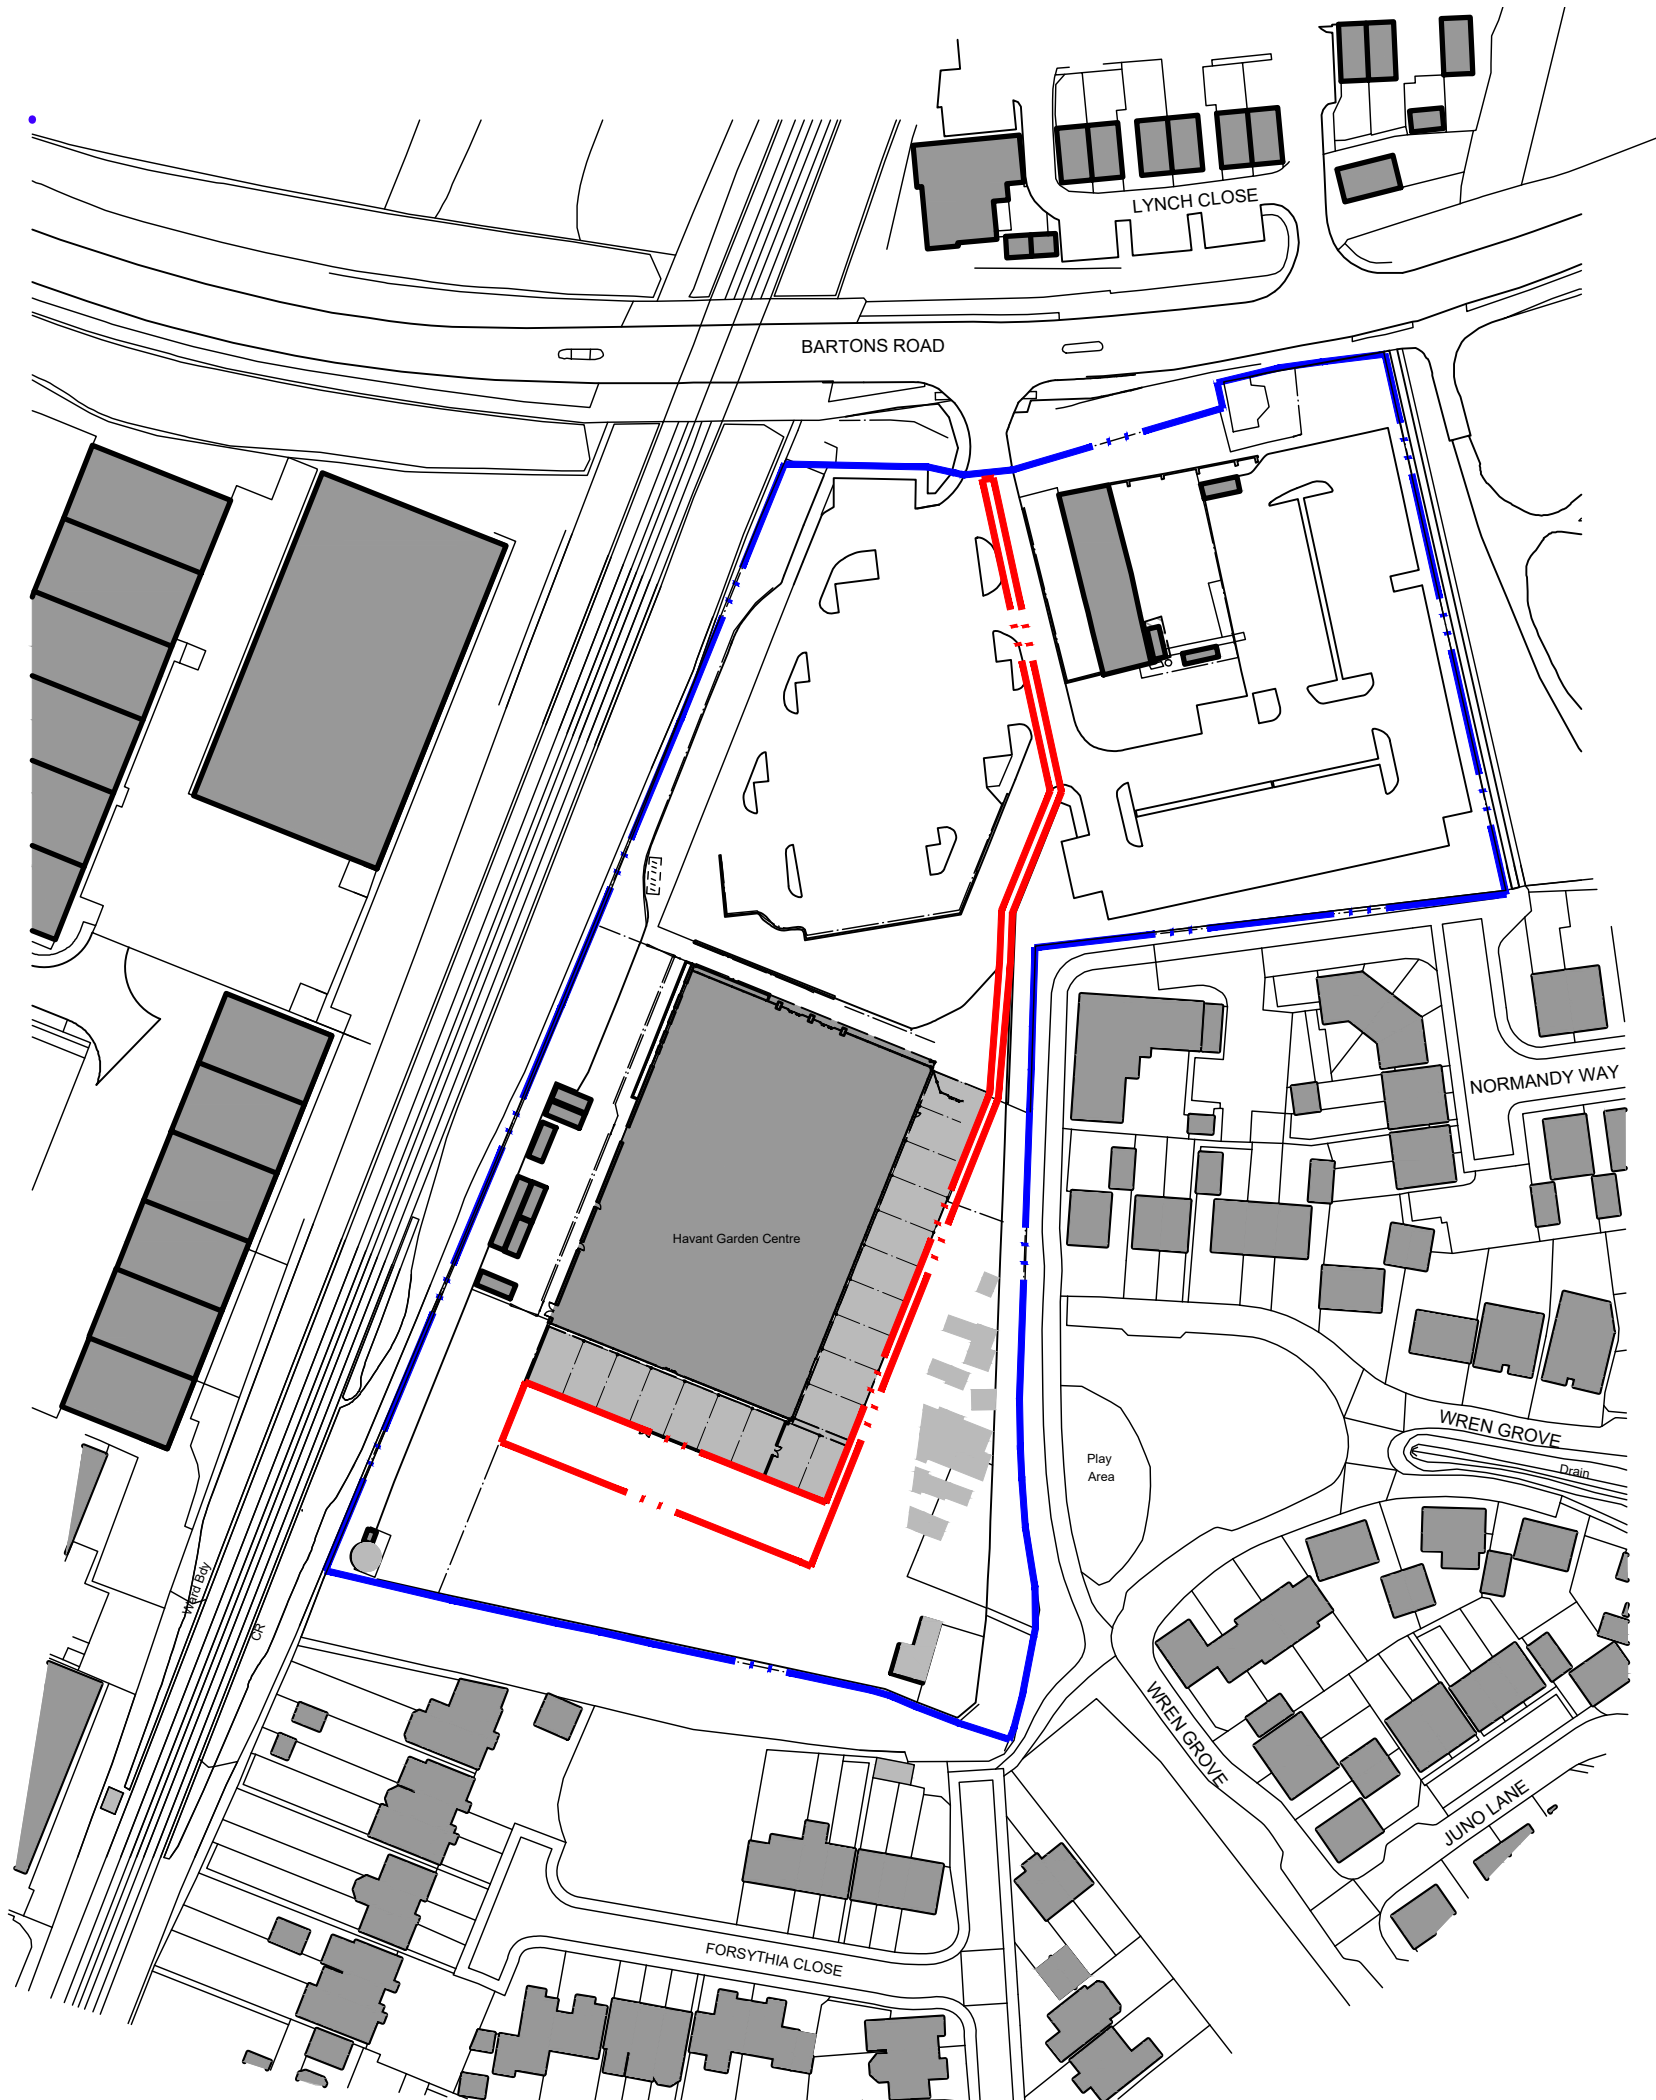

- NOTES:
- Incorporates the following drawings:**
- Ordnance Survey plan 2020. All rights reserved. Licence number 100022432.
- Ownership Boundary** 5.38 acres
2.18 hectares
- Extent of Works** 0.22 acres
0.09 hectares

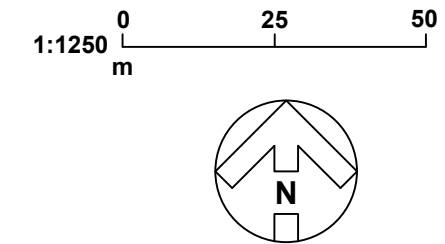

REVISION: P01 BY: KJB CHECKED: TR DATE: 09/03/2026
Initial issue

SUITABILITY

S4a | FOR PLANNING

CLIENT



PROJECT

**HAVANT GARDEN CENTRE
BARTONS ROAD
HAVANT, PO9 5NA**

TITLE

SITE LOCATION PLAN

Hadfield Cawkwell Davidson

Broomgrove Lodge, 13 Broomgrove Rd, Sheffield, S10 2LZ T 0114 266 8181 www.hcd.co.uk

HCD PROJECT NO.	SCALE	REV.			
25271	1:1250 @ A3	P01			
PROJECT NO.	ORIGINATOR	VOLUME	LEVEL	TYPE	ROLE + NUMBER
	HCD	AZ	00	DR	A-PL-001