



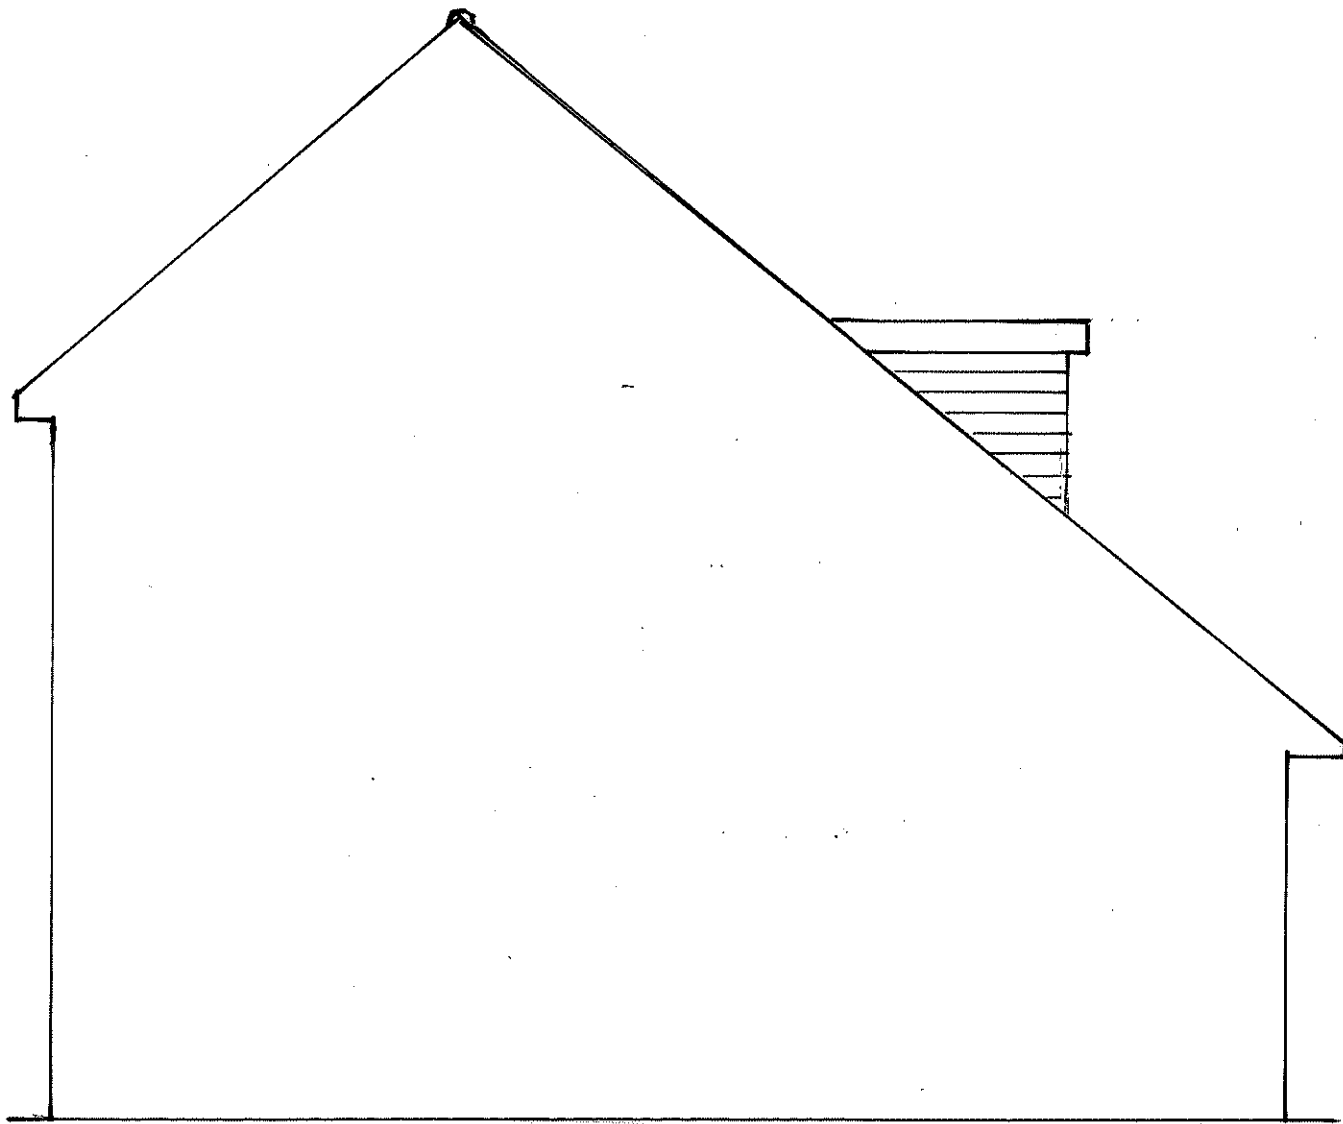

Existing East Elevation

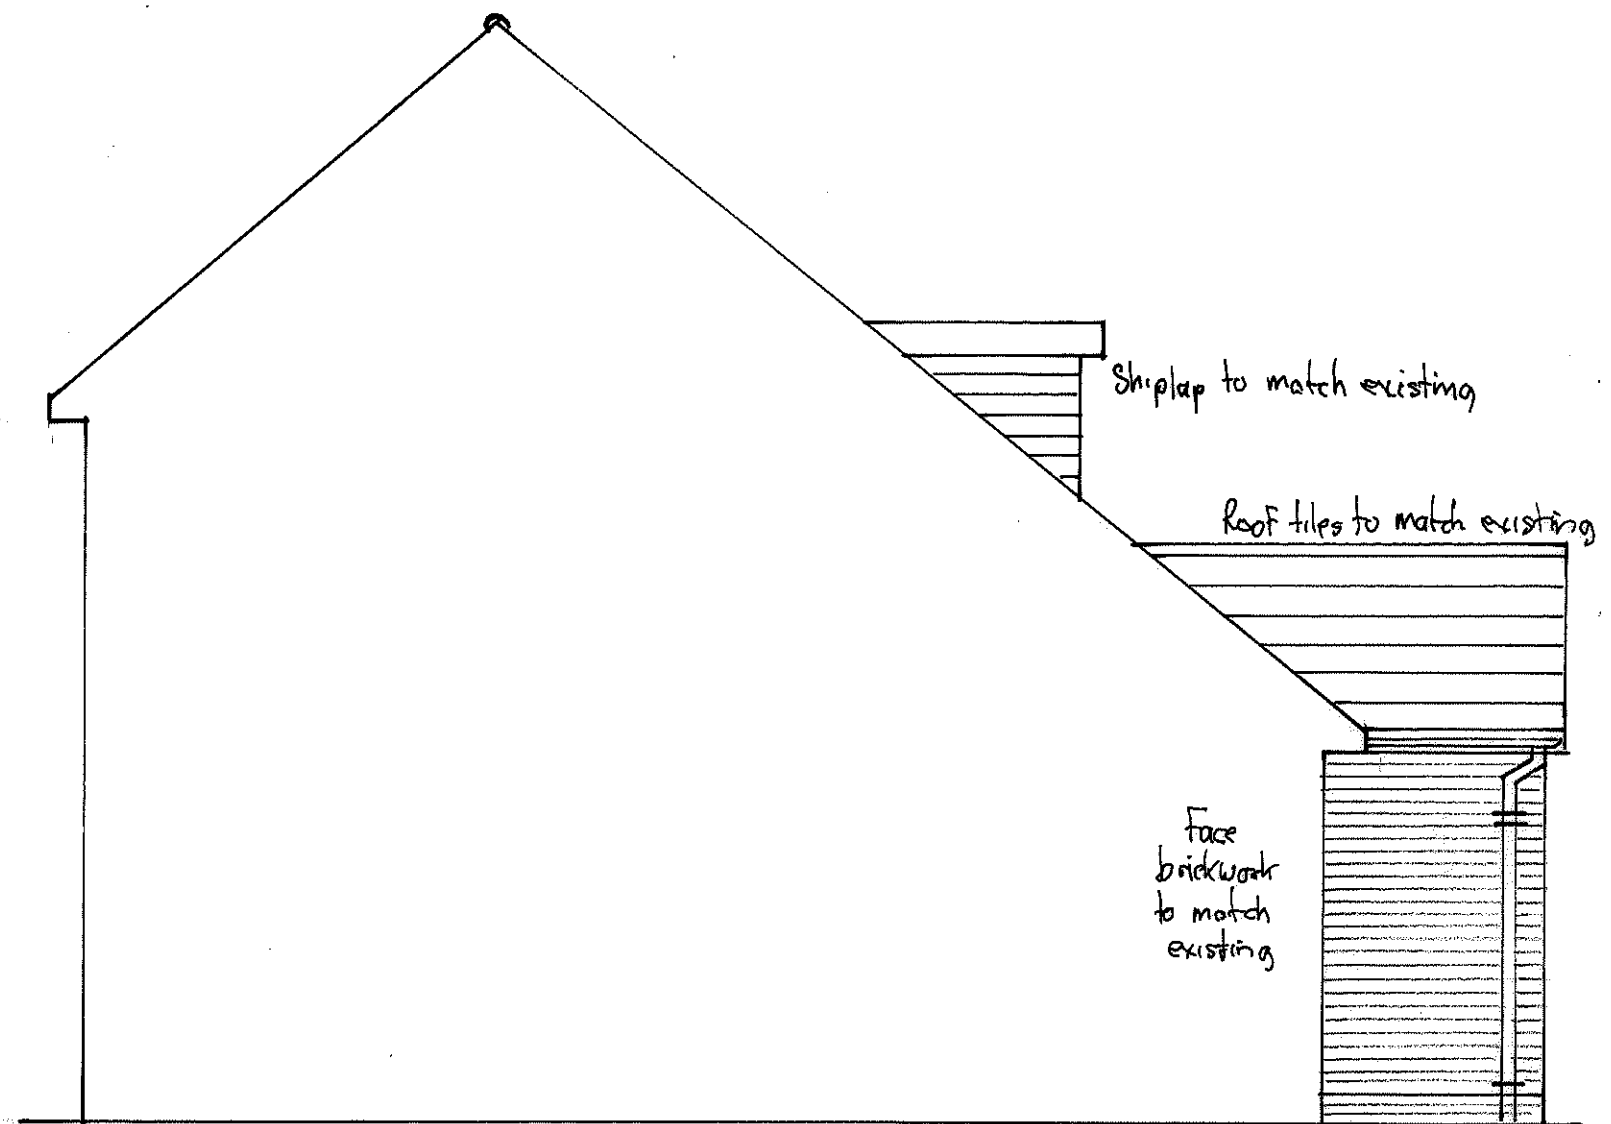

Proposed East Elevation

