




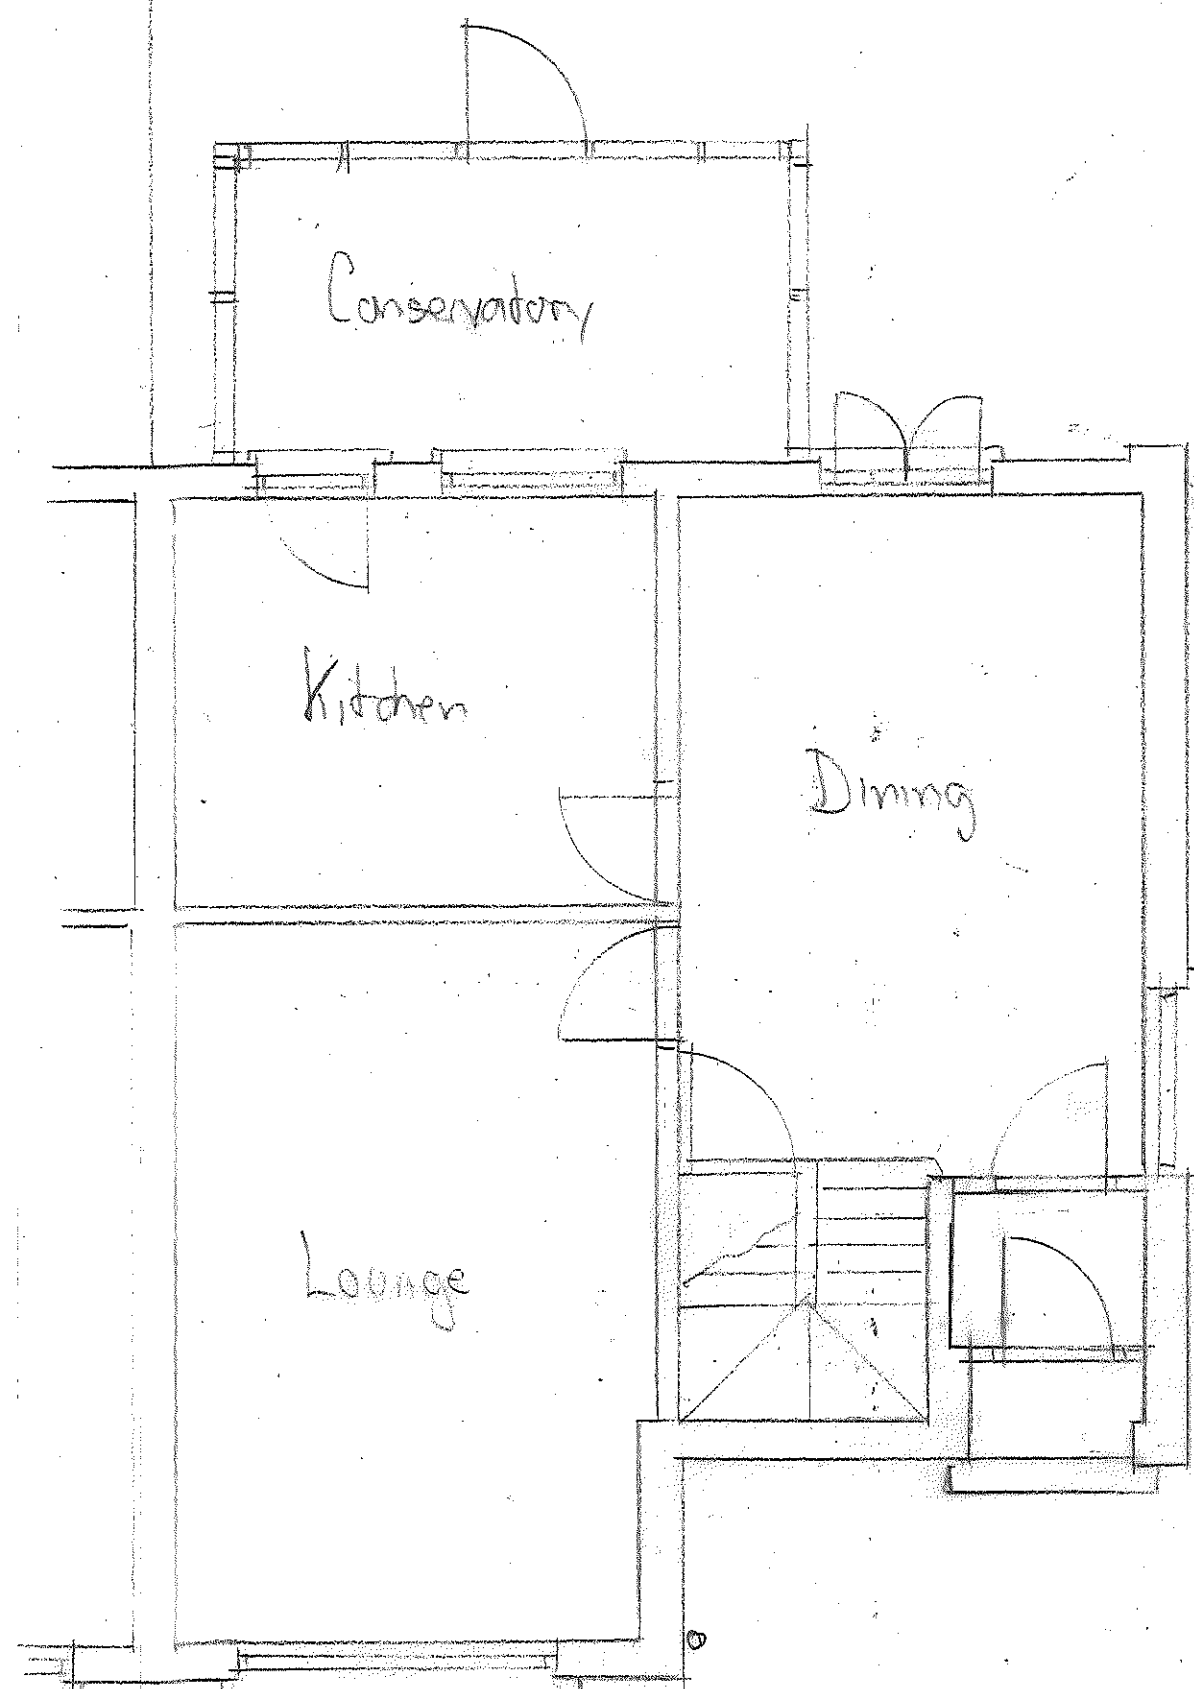


Ground Floor

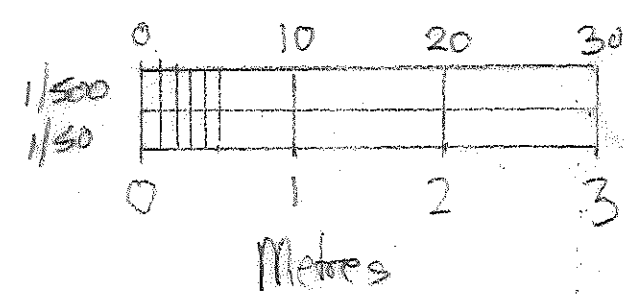


Scale 1/50

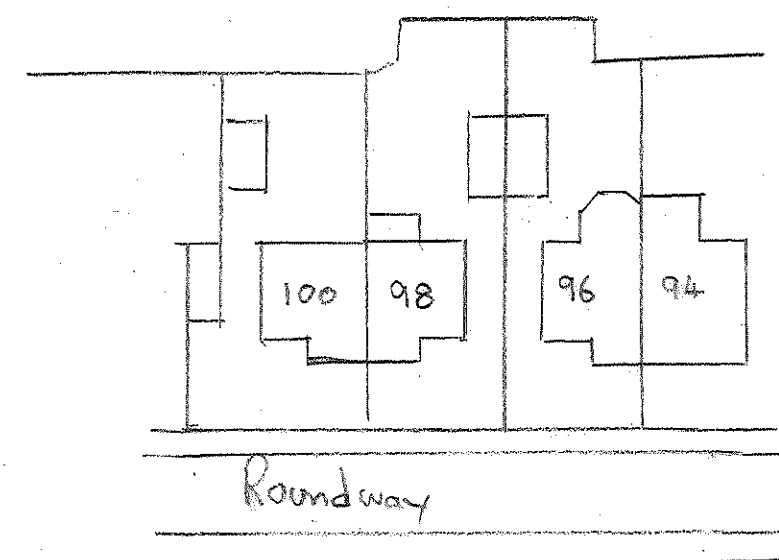

Block Plan 1/500

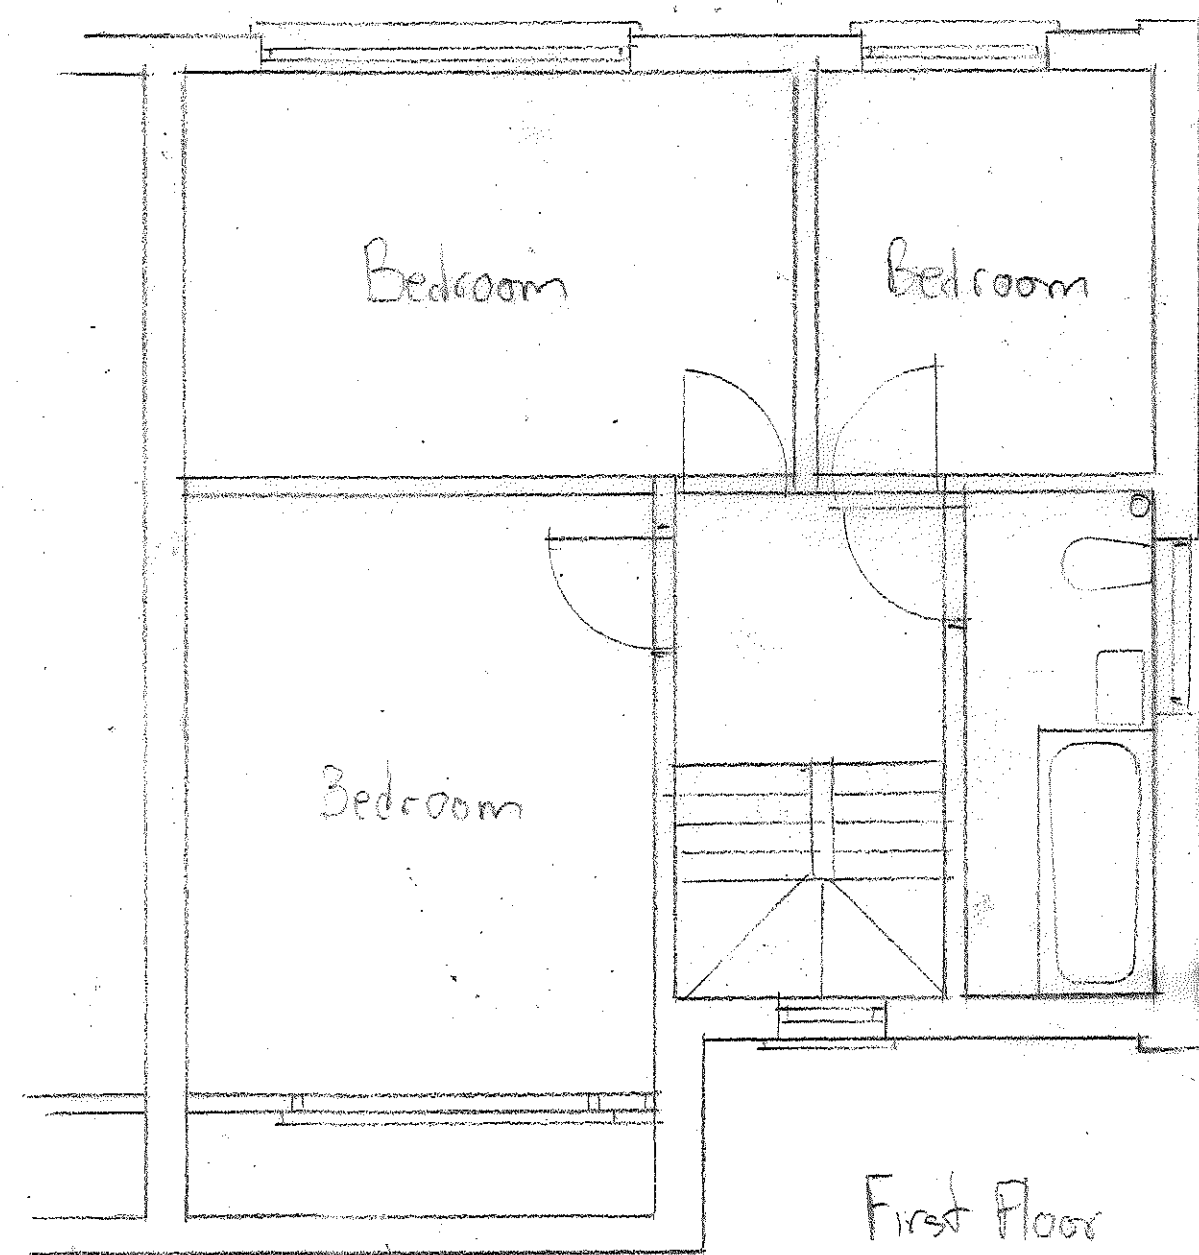

First Floor

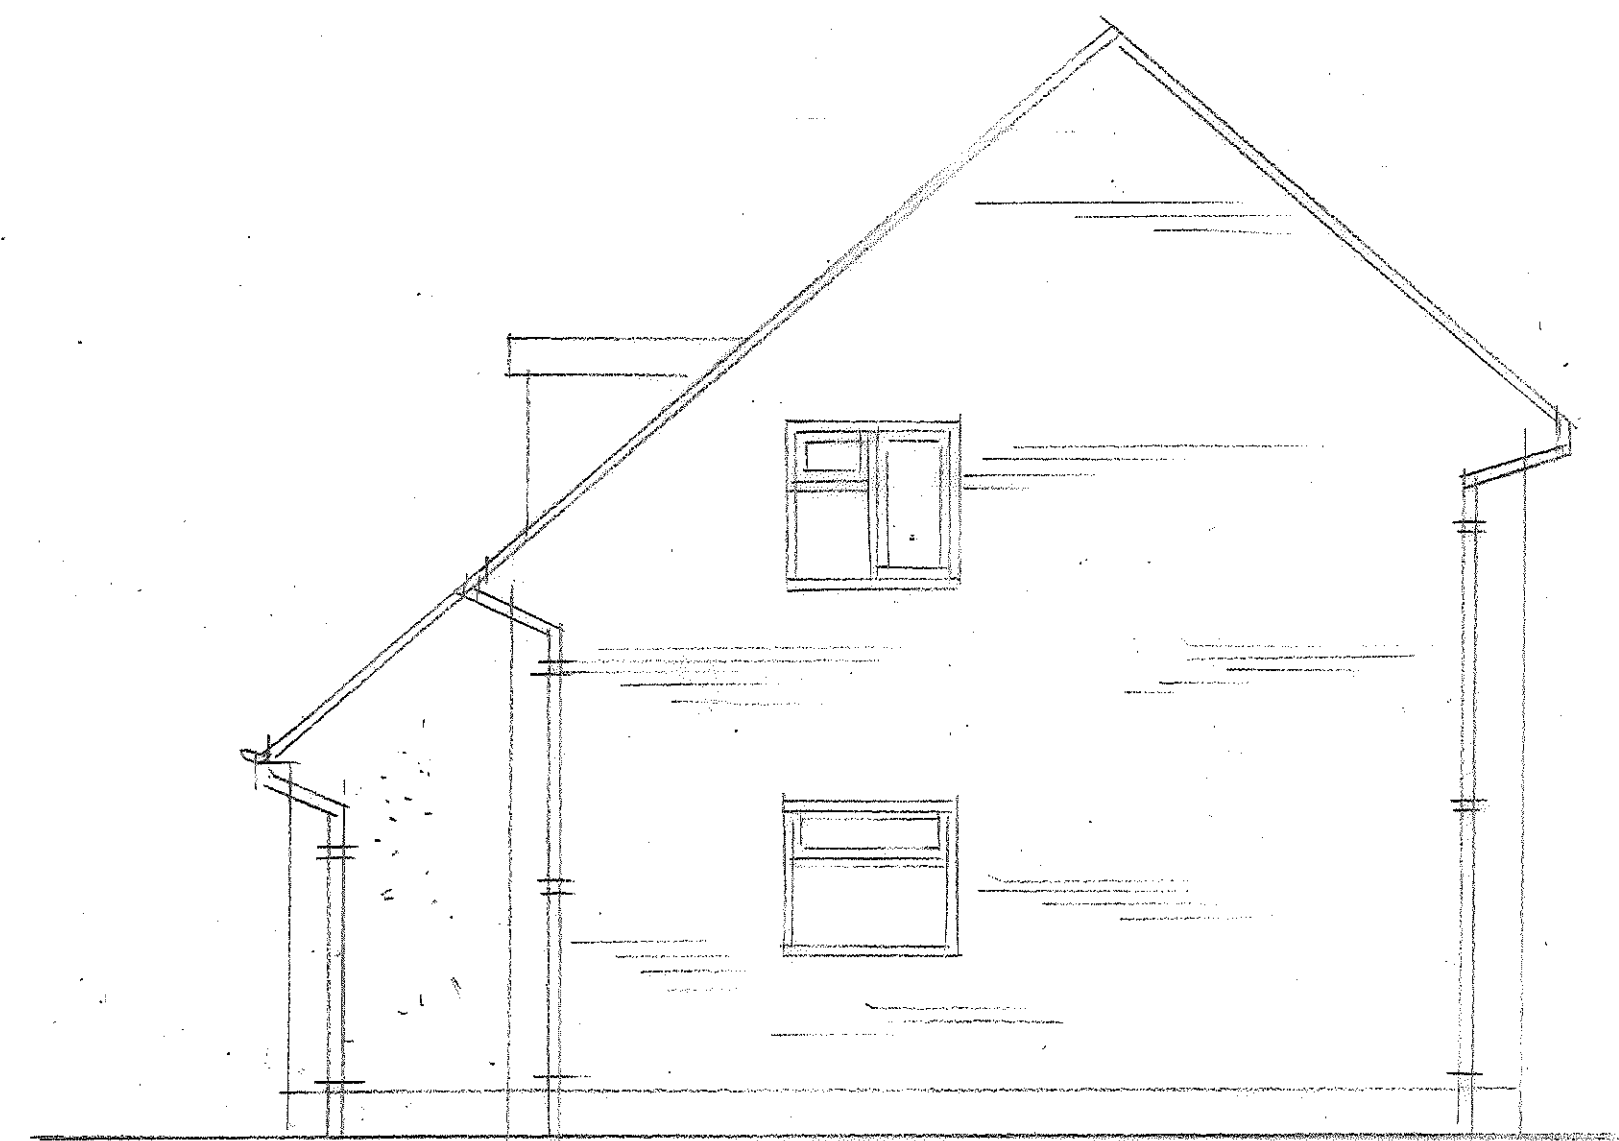

Side



Front

Existing plans 98 Roundway Waterbooville.

Drawing 3 of 4