



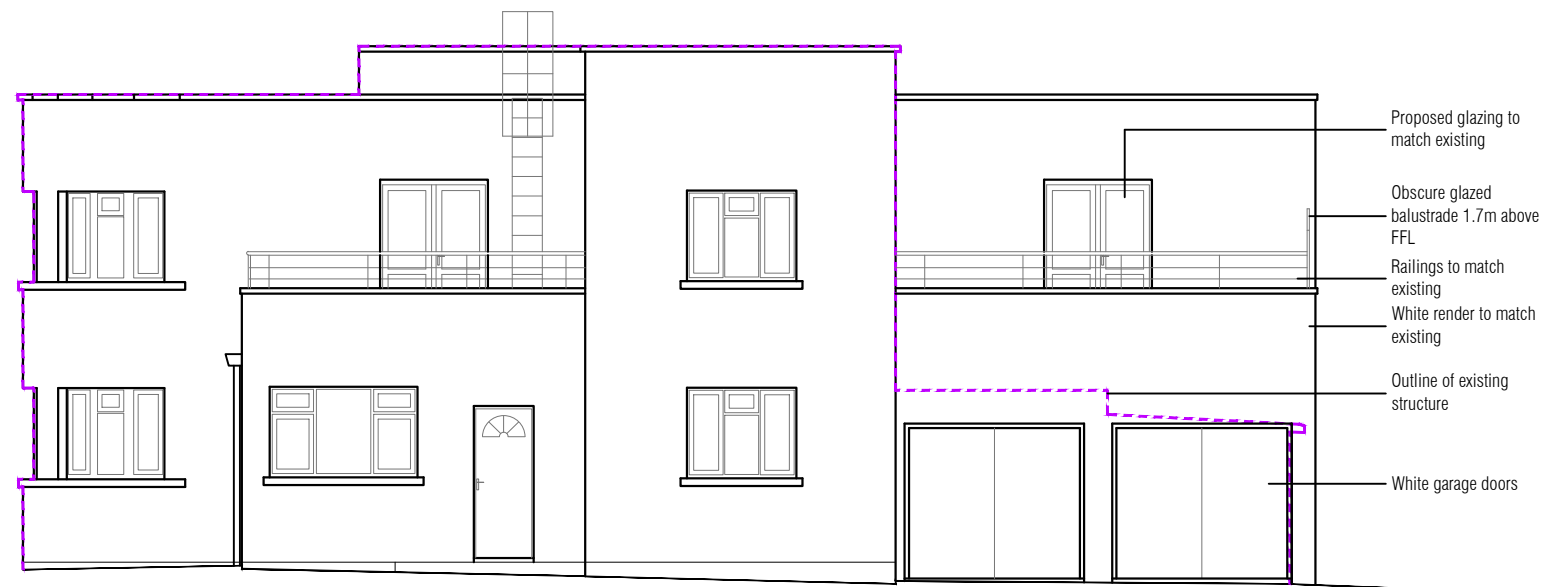

PROPOSED NORTH-EAST ELEVATION

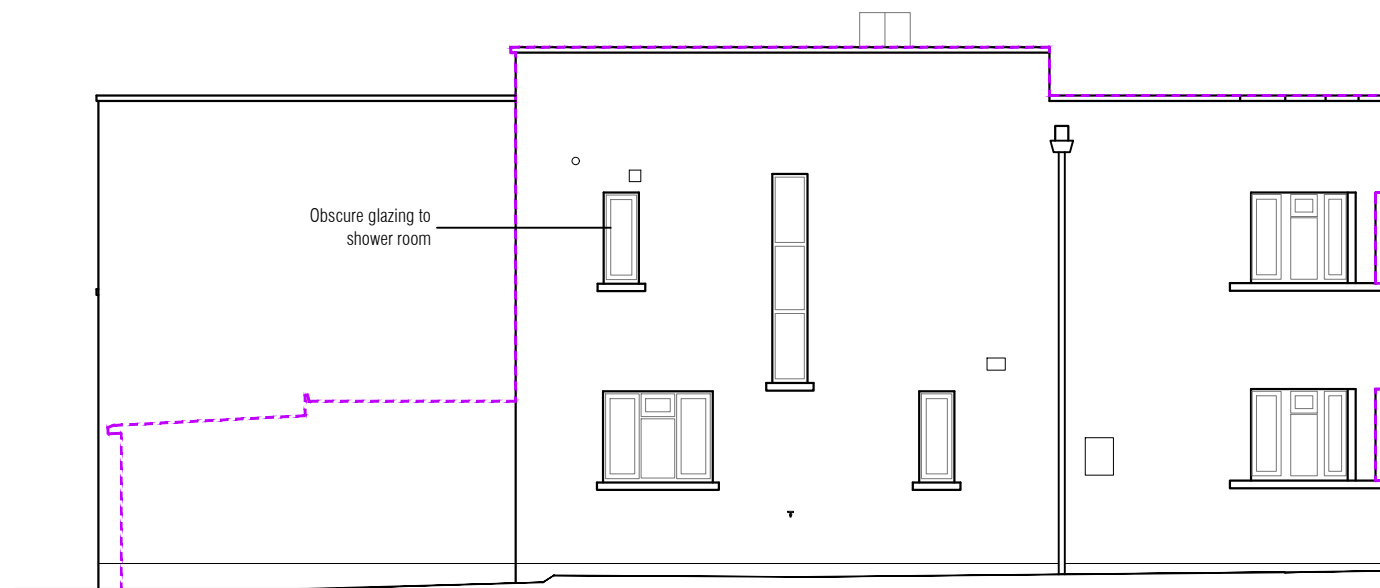

PROPOSED SOUTH-WEST ELEVATION

