1 East West Site Section

1 : 100

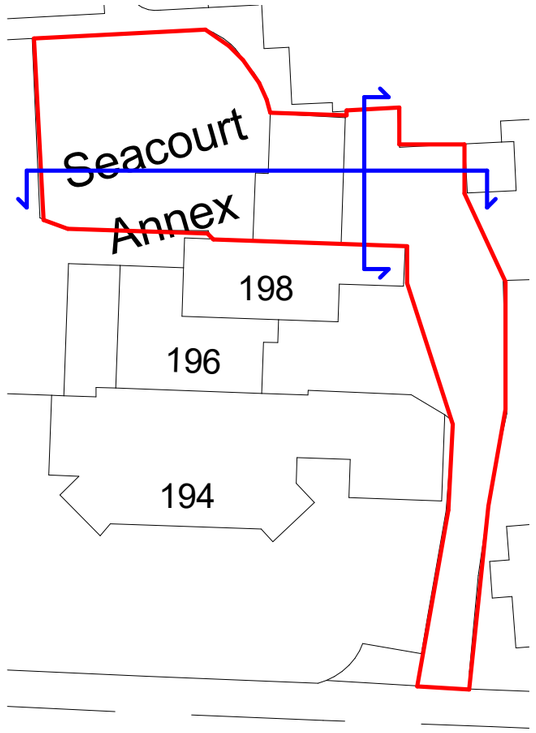

3 Site Section Plan

1 : 500

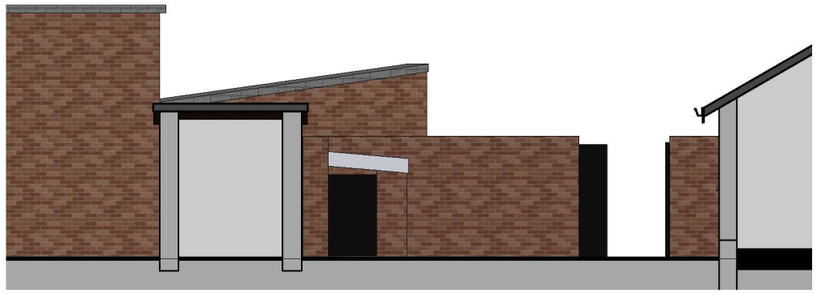

2 North South Site Section

1 : 100

0m 2m 4m 6m 8m 10m

VISUAL SCALE 1:100 @ A3

IJ Murray Associates Ltd

www.ijma.co.uk

CIAT CHARTERED PRACTICE

I J Murray Associates Ltd
200 Seafront
Hayling Island
Hampshire
PO11 9HR
Phone 07779 246915
e-mail ian@ijma.co.uk

These drawings are the property of IJ Murray Associates Ltd and should not be reproduced or used in any way without the permission of a Director of IJ Murray Associates Ltd

These drawings are for planning and building regulation purposes only and are not for construction. All dimensions should be checked on site before work commences

Mr John Stewart

194A Seacourt hse
Existing

Site Sections

Project number	Project Number	A124	
Date	Issue Date		
Drawn by	Author		
Paper size	Checker	Scale	As indicated

18/03/2026 13:39:21