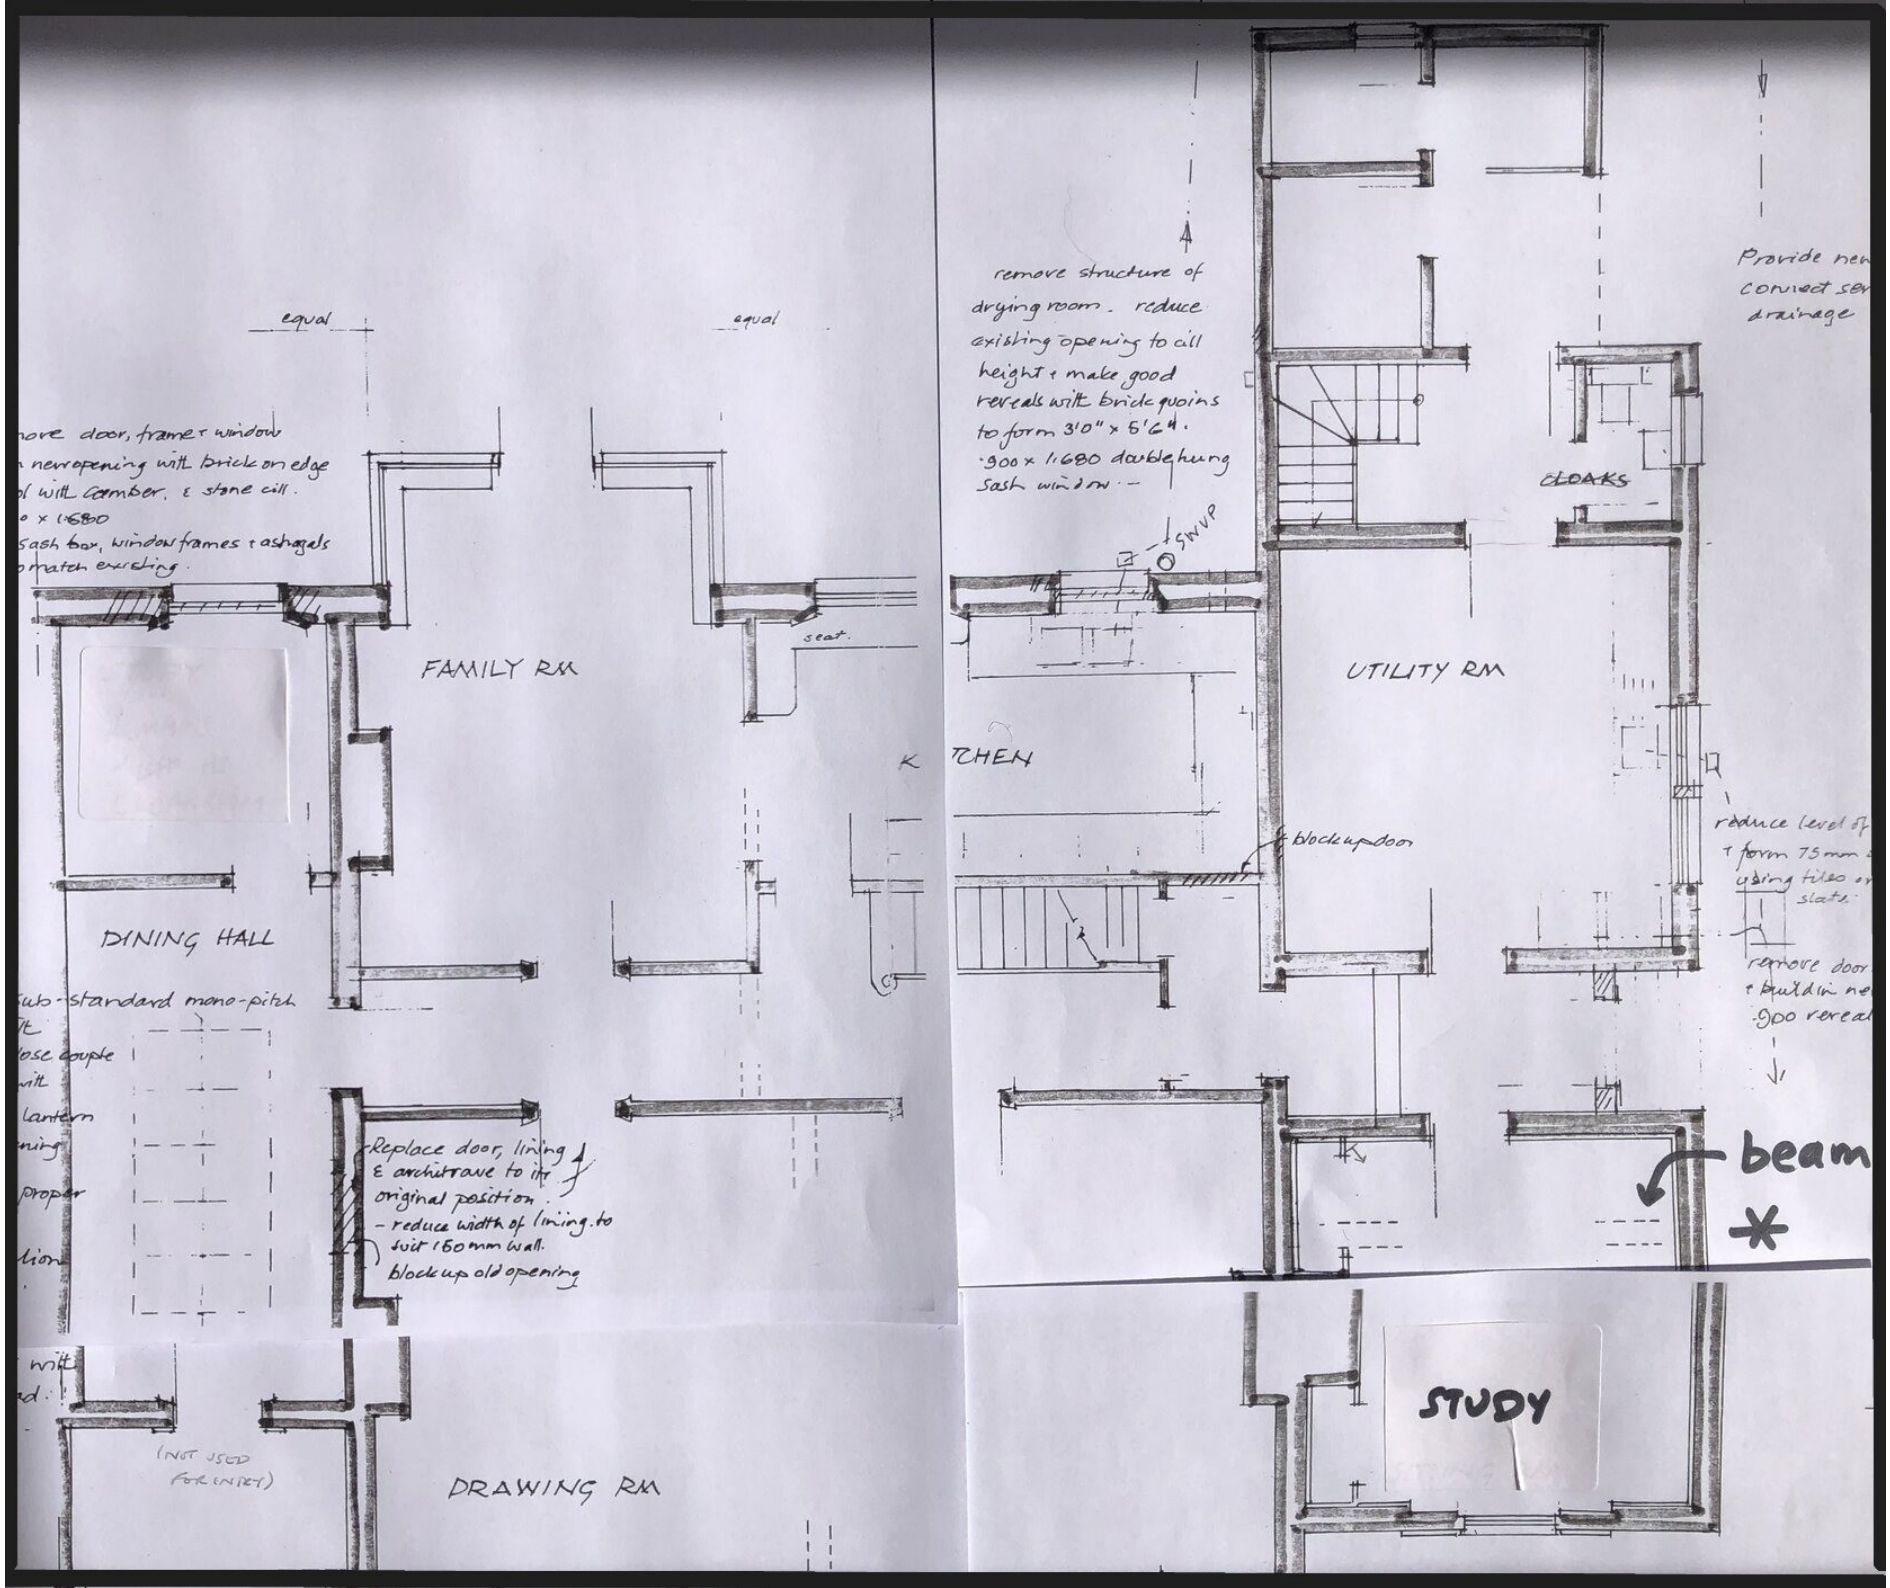

equal
equal
nove door, frame + window
n new opening with brick on edge
l with camber. & stone cill.
o x 1.680
sash box, window frames + ashagals
o match existing.
FAMILY RM
seat.
DINING HALL
sub-standard mono-pitch
lose couple
with
lantern
ning
proper
lion
Replace door, lining & architrave to its original position.
- reduce width of lining to suit 150mm wall.
block up old opening
(NOT USED FOR ENTRY)
DRAWING RM
remove structure of drying room. reduce existing opening to cill height + make good reveals with brick quoins to form 3'0" x 5'6".
.900 x 1.680 double hung sash window.
SWVP
CLOAKS
UTILITY RM
block up door
Provide new
connect ser
drainage
reduce level of
+ form 75mm
using tiles or
slate.
remove door
+ build in ne
.900 reveal
beam
*
STUDY