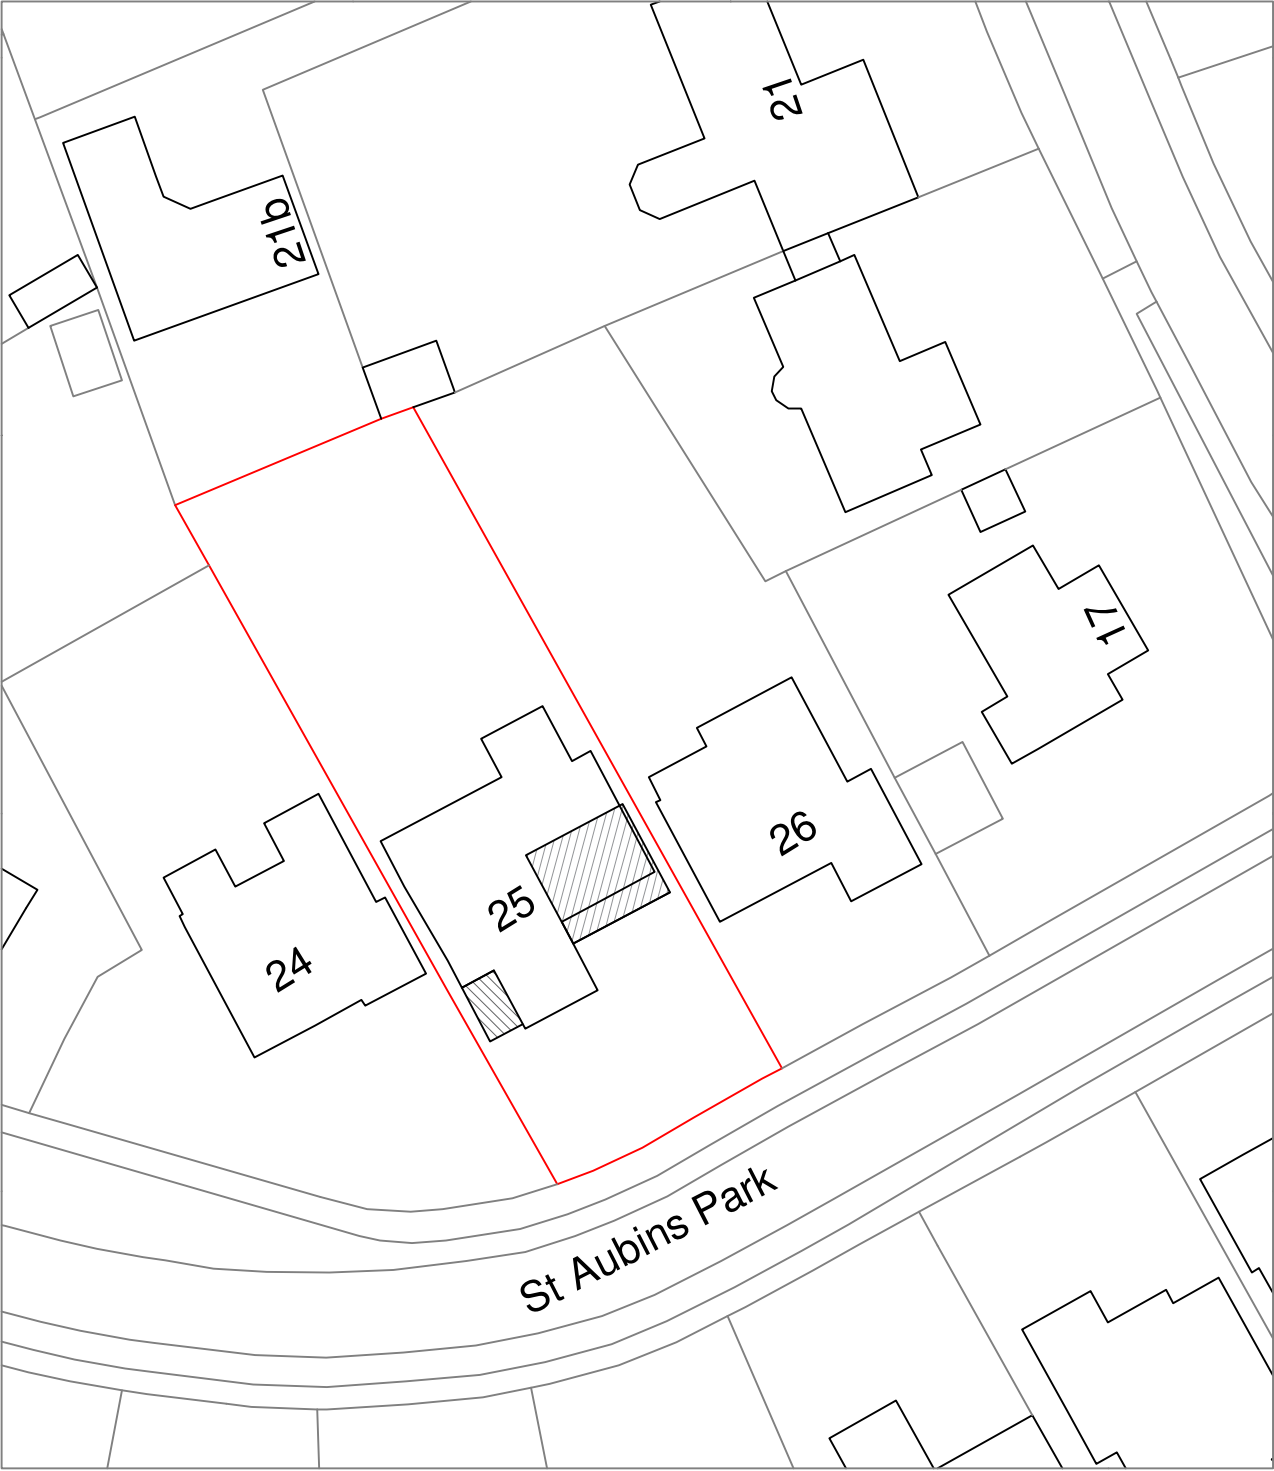


metres

<div><div>Your Home Plans Ltd</div><div>Chichester Enterprise Centre, Terminus Road, Chichester, PO19 8FY</div><div>01243 908064</div><div>info@yourhomeplans.co.uk</div></div>		<div>25 St Aubins Park</div> <div>Hayling Island</div> <div>Hampshire</div> <div>PO11 0HQ</div>	
<div>Block Plan</div>			
Project Number: 25STA-26		Drawing No: <div>B01</div>	
Date: 25th March 2026			
Drawn By: Your Home Plans Ltd			
Checked By: JEG	Scale: 1:500 A3		