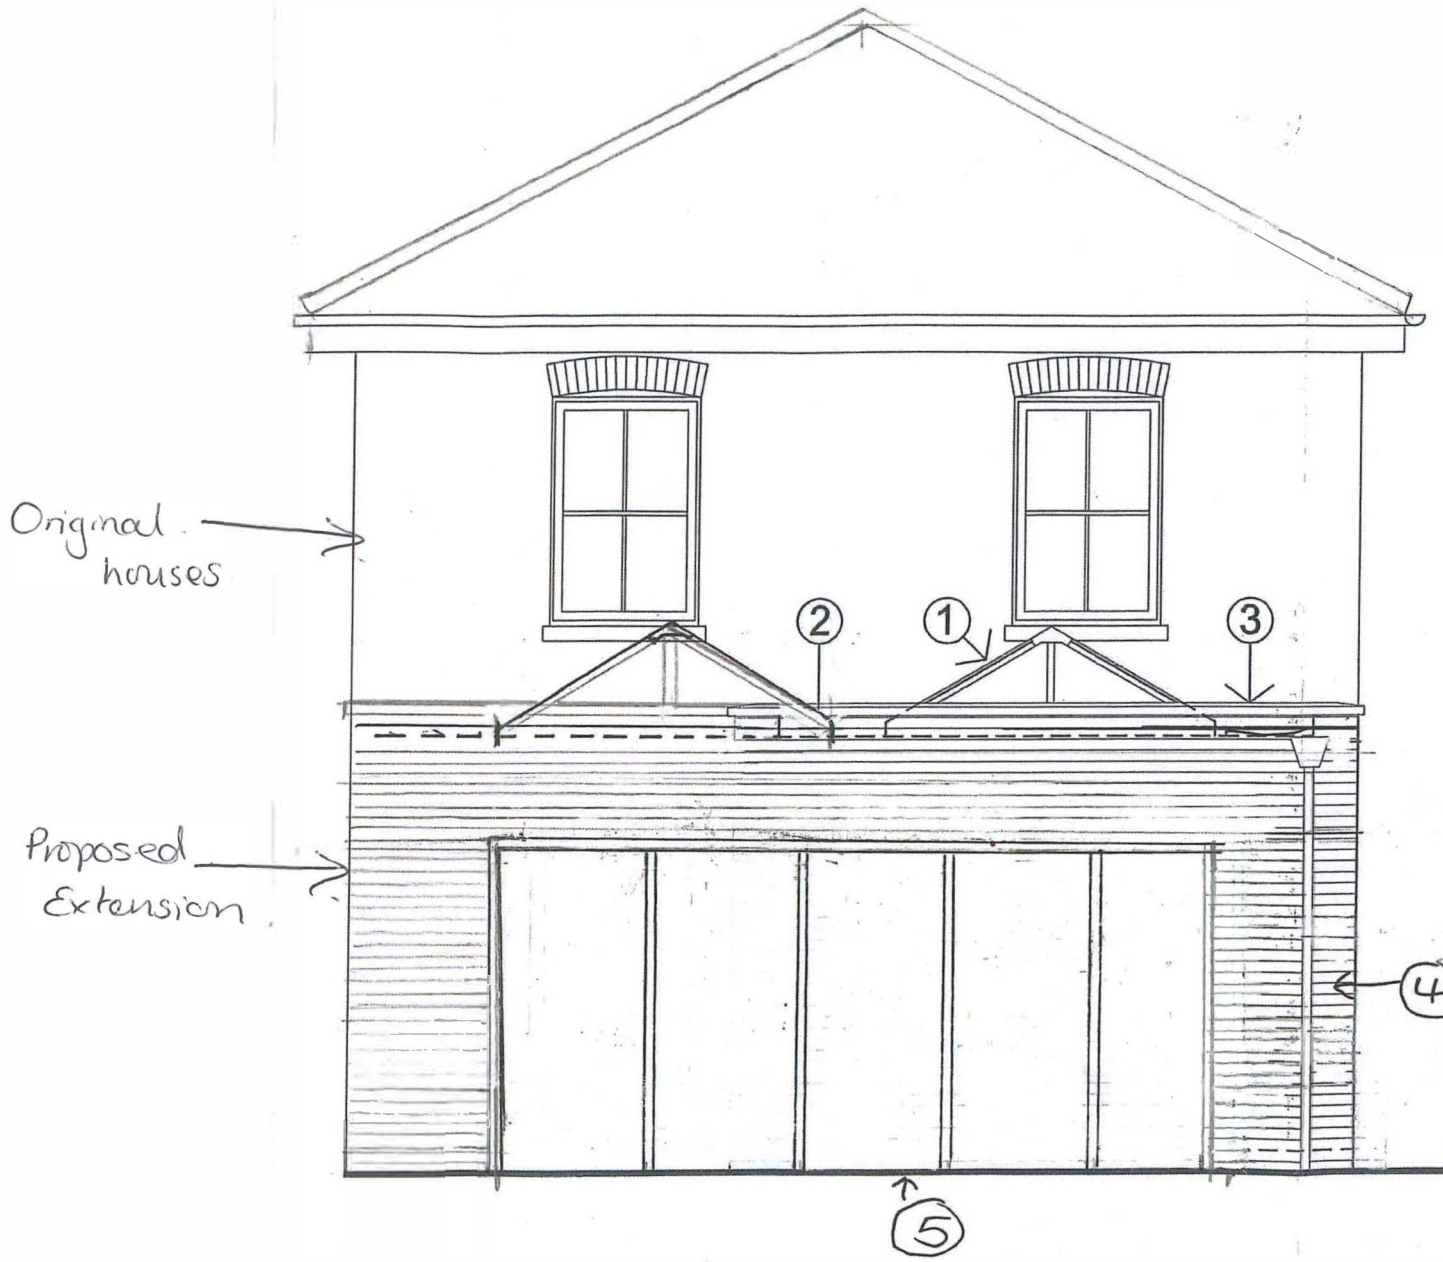

1 = Lanterns.
2 = Roof
3 = Capping Stone
4 = Matching Brick.
5 = Patio doors/window

South (rear) elevation 1:50