


111000

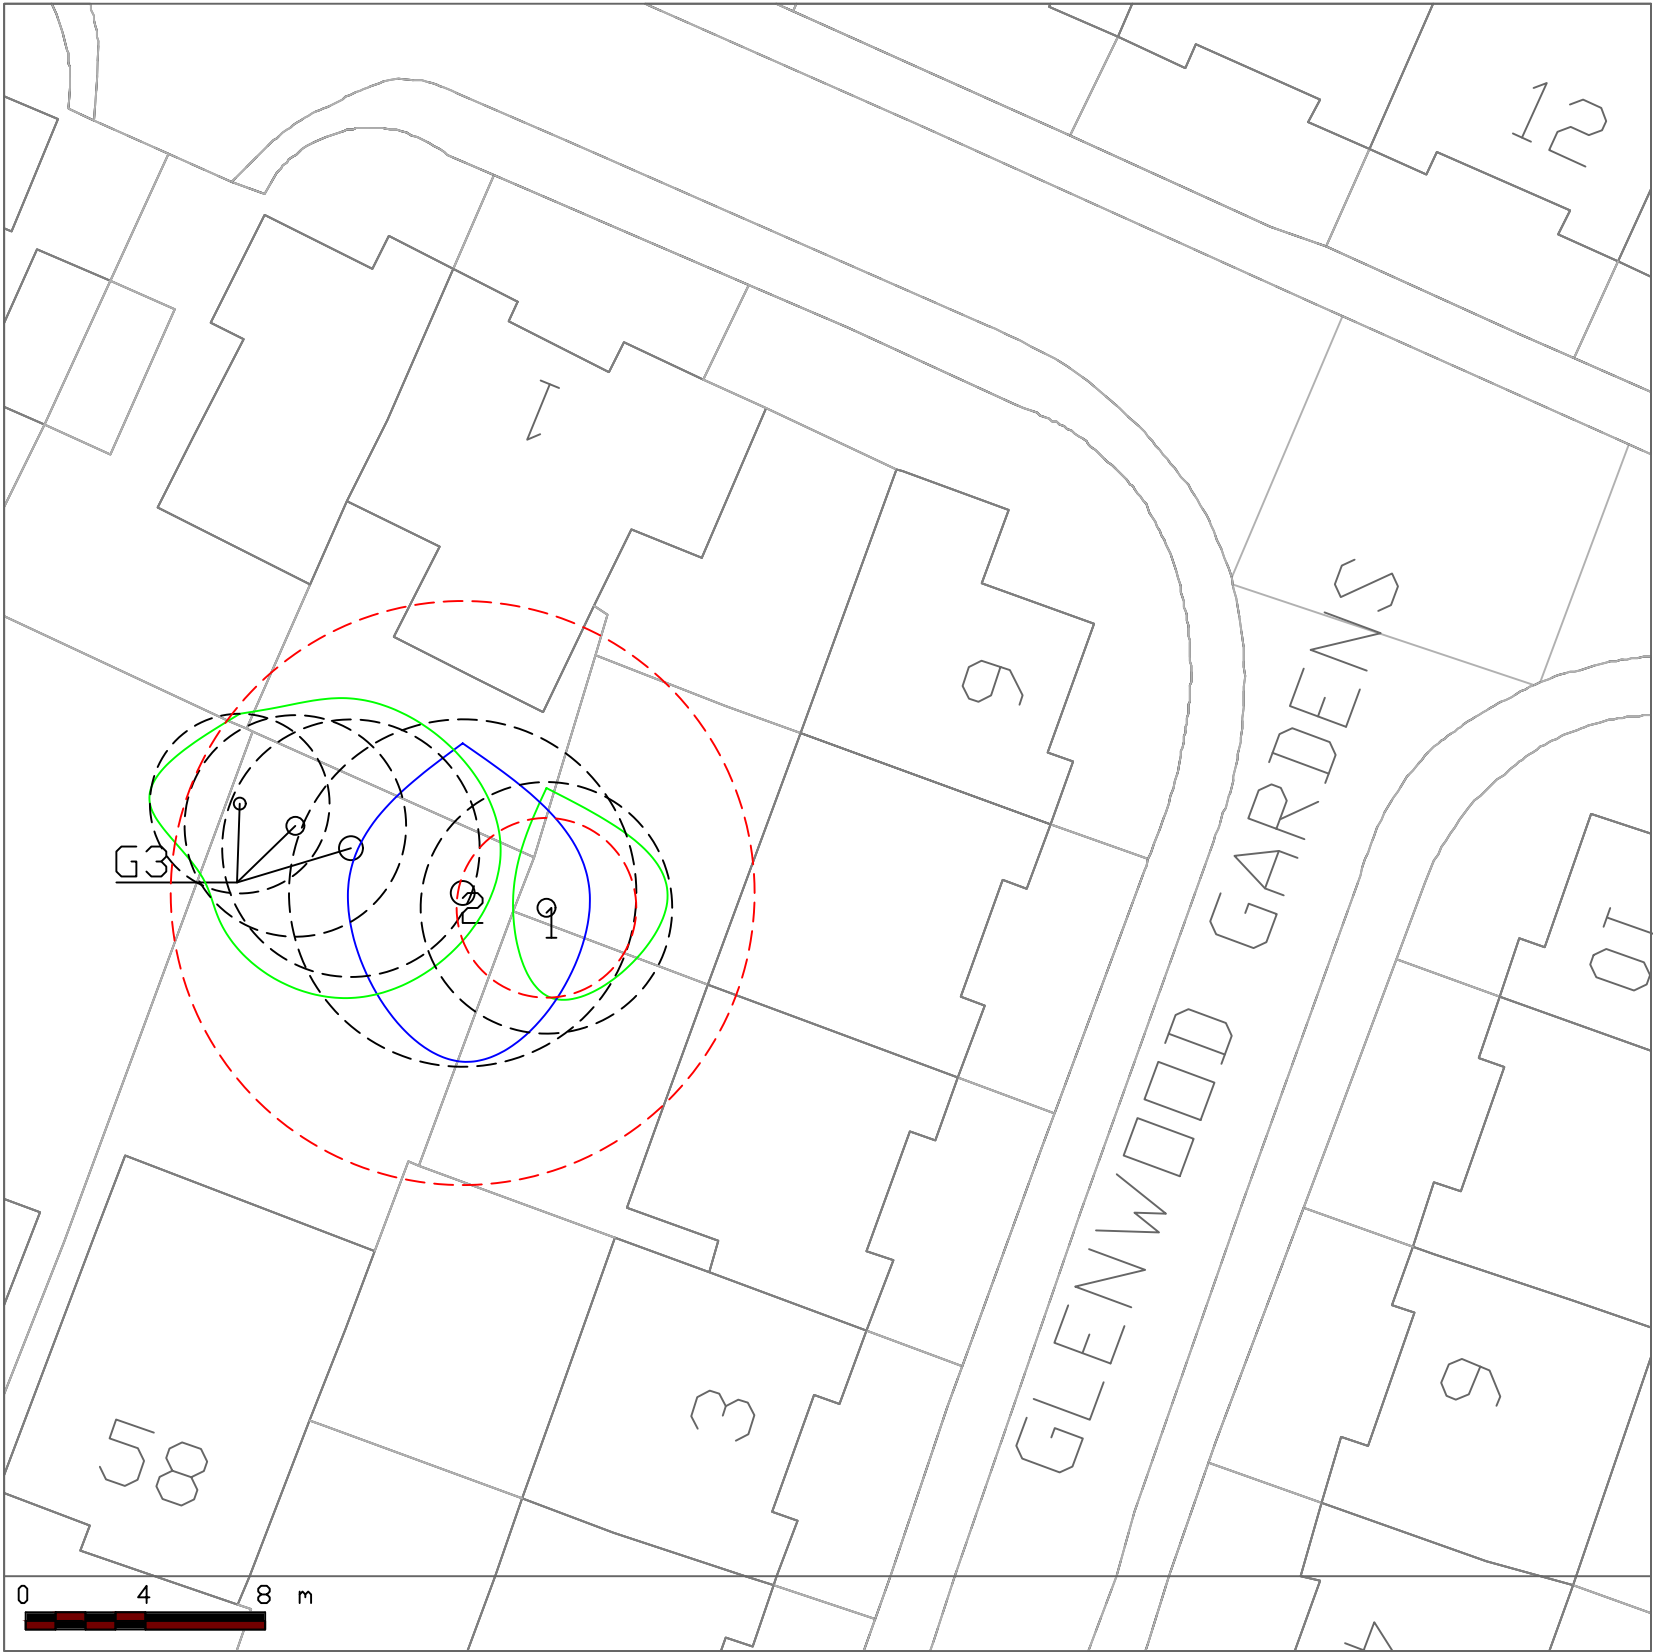

111000

General Notes

Key

Low risk trees	
Moderate risk trees	
High risk trees	
RPA	
Zone of influence	

No.	Revision/Issue	Date

Firm Name and Address

ROWDEN
TREESCAPES

Project Name and Address

7 Glenwood
Gardens,
WATERLOOVILLE,
POB 8TN

Project RTC/NM/7GGV/SBI/V1	Sheet
27/02/2026	A3 Tree Location Plan
Scale 1:200	