


EAST: PROPOSED
1:100



WEST: PROPOSED
1:100

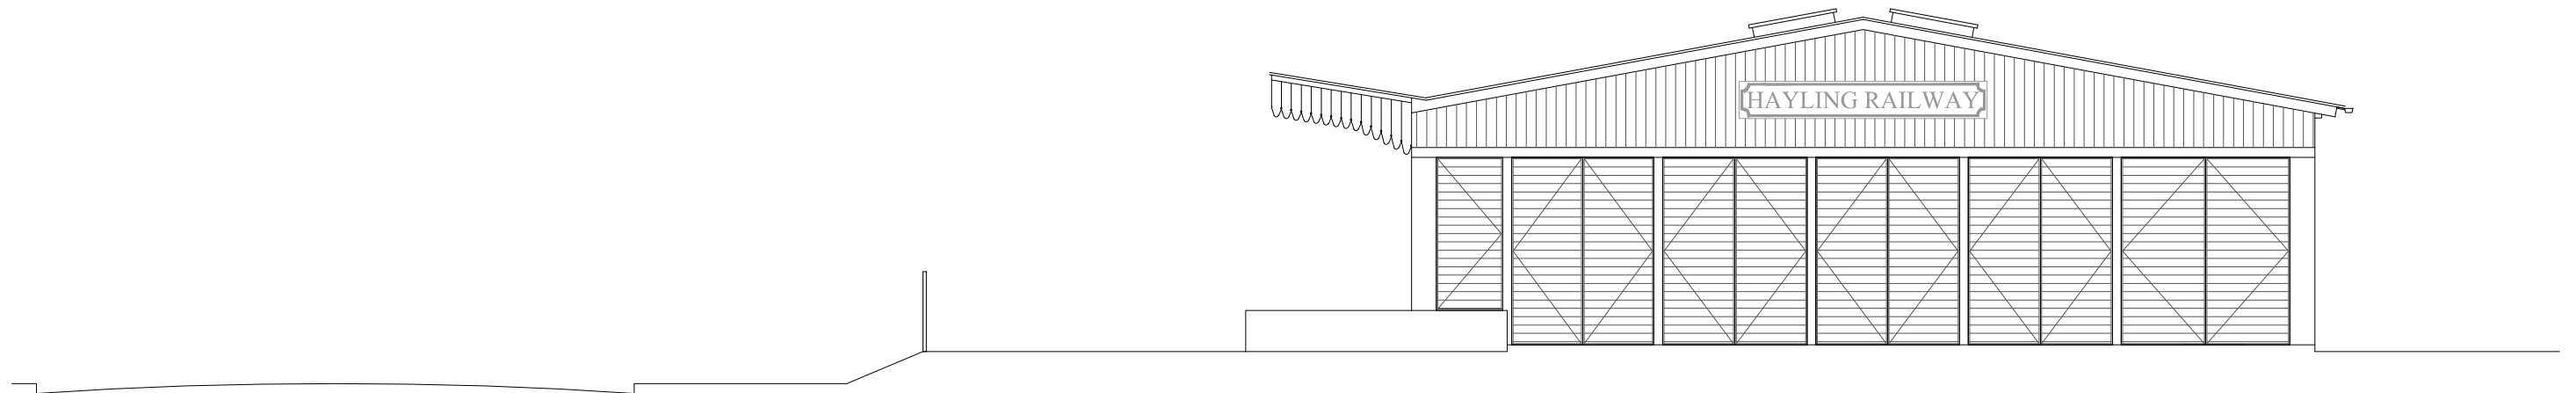