



APPENDIX 1

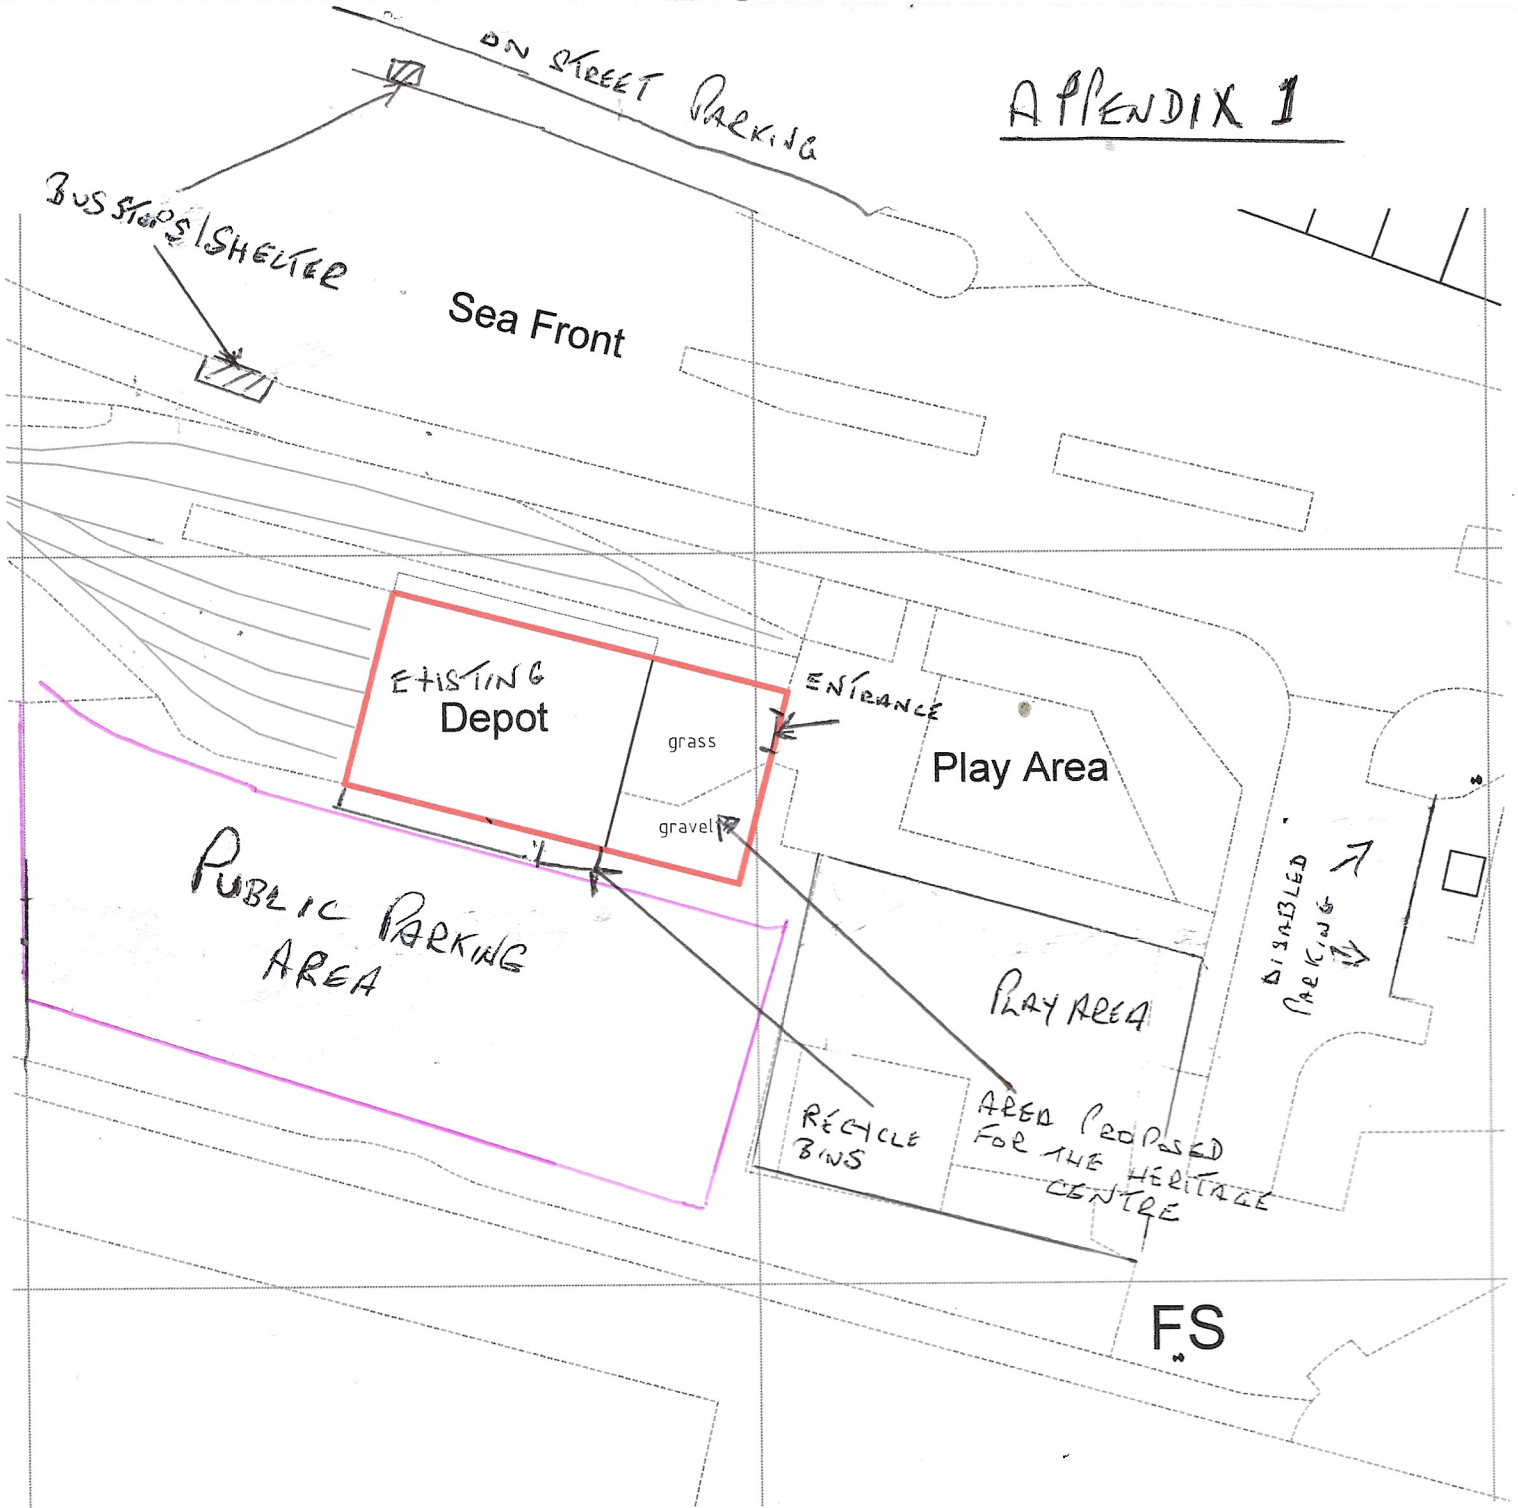

© Crown copyright 2025 Ordnance Survey 100053143

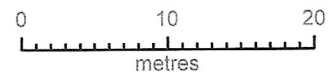

ADDRESS:
HAYLING LIGHT RAILWAY
DRAWING:
PARKING PLAN
DWG:
578 SITE01
REVISION:
PRELIM
SCALE:
1:500 @A4

