


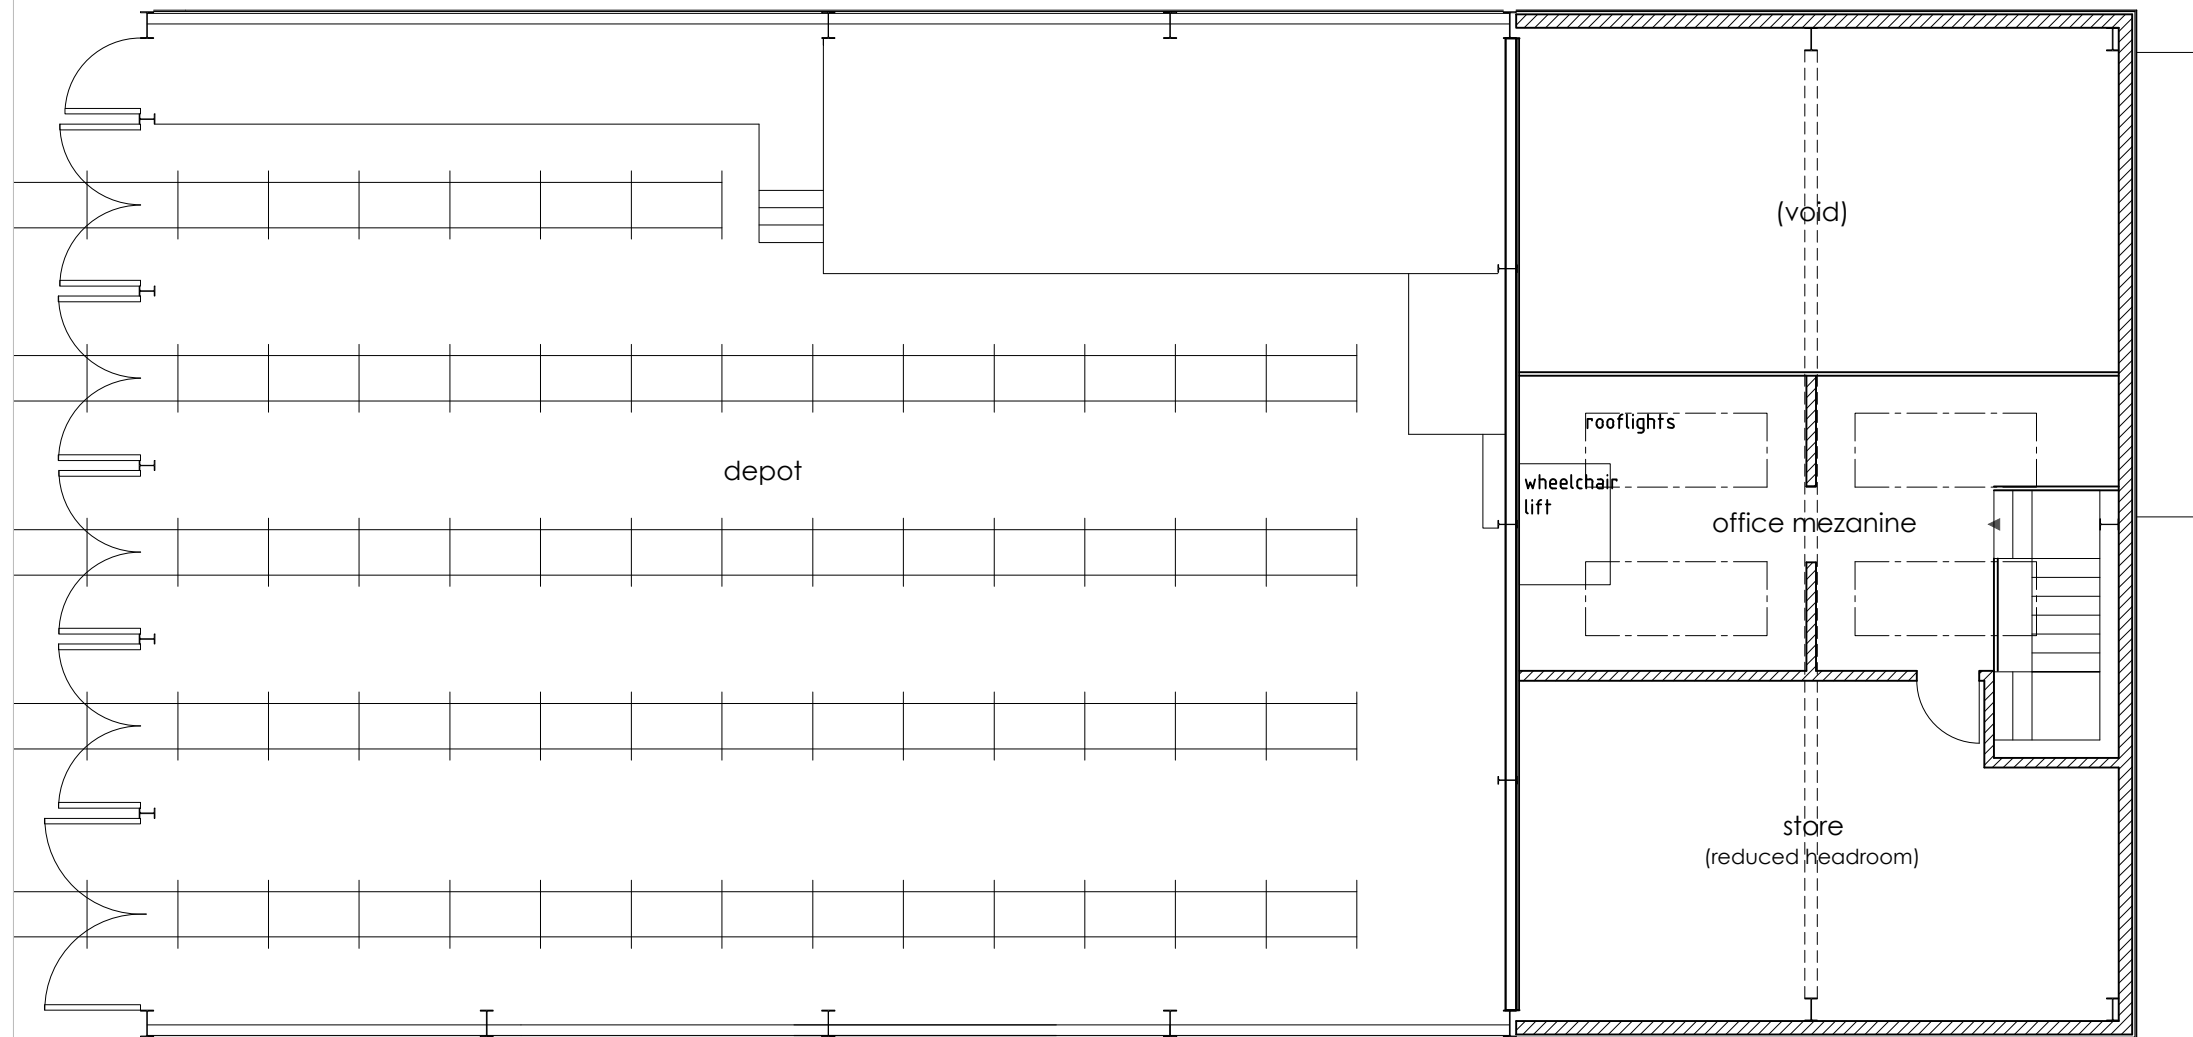

FIRST FLOOR: PROPOSED
1:100

