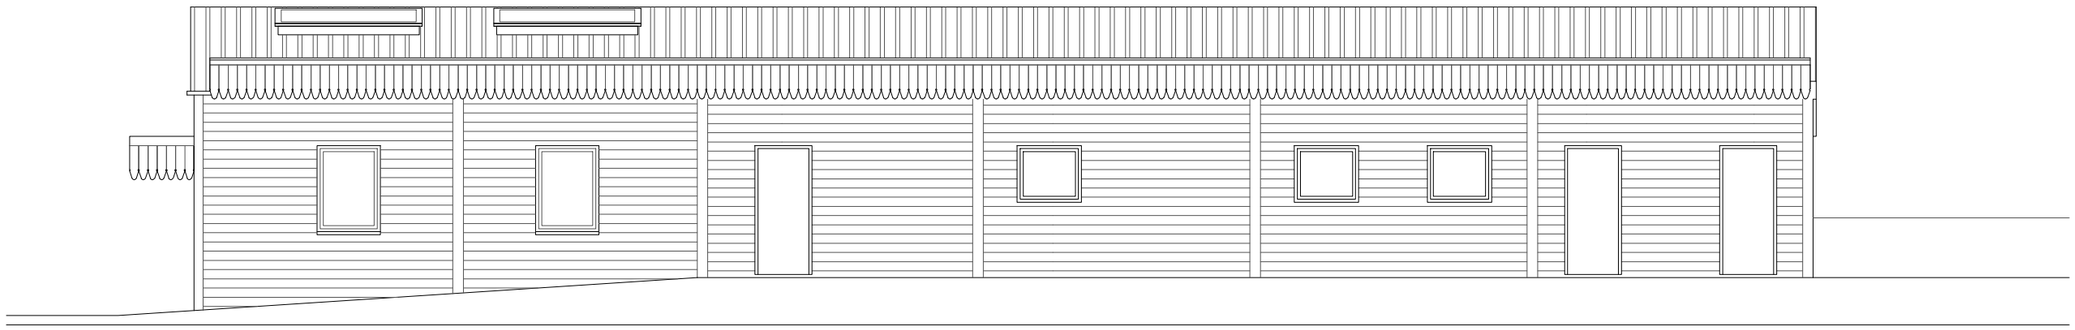

NORTH: PROPOSED
1:100

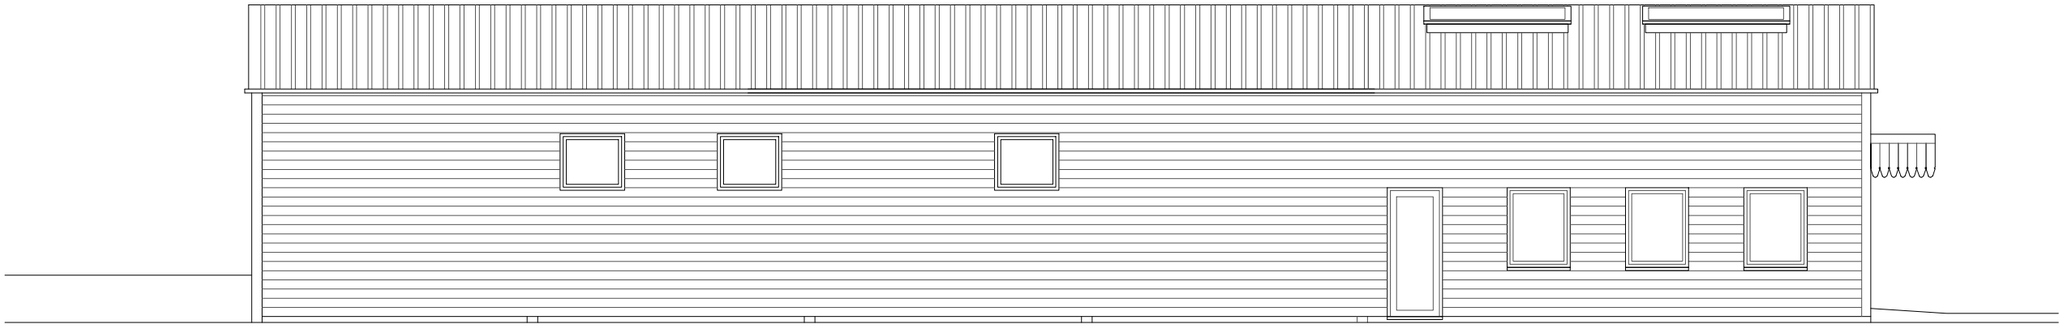

SOUTH: PROPOSED
1:100

SCALE 1:100

0m 5m

lilleyarchitecture
232 southwood road hayling island hampshire PO11 9QQ
02392 460974 07734 899673 mail@lilleyarchitecture.com

PROJECT:	DRAWING:	DRAWING REFERENCE:	REVISION:	SCALE:
Heritage Centre, Hayling Light Railway	ELEVATIONS: PROPOSED	578 PL18	P1	@A3