



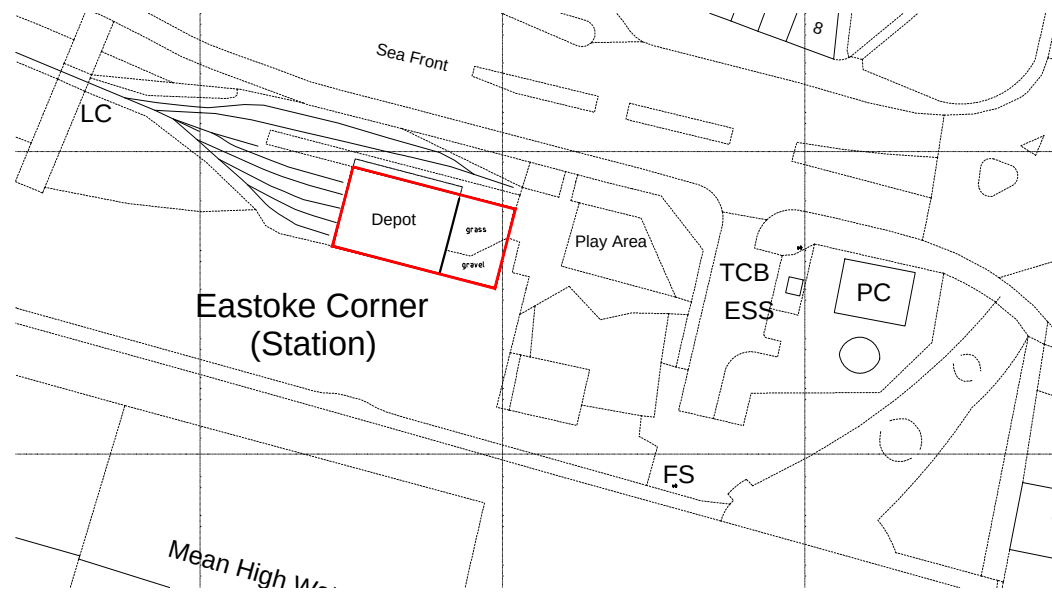


LOCATION PLAN 1:1250

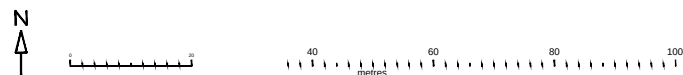

Proposed Heritage Centre extension

Entrance canopy

Soft landscaping area

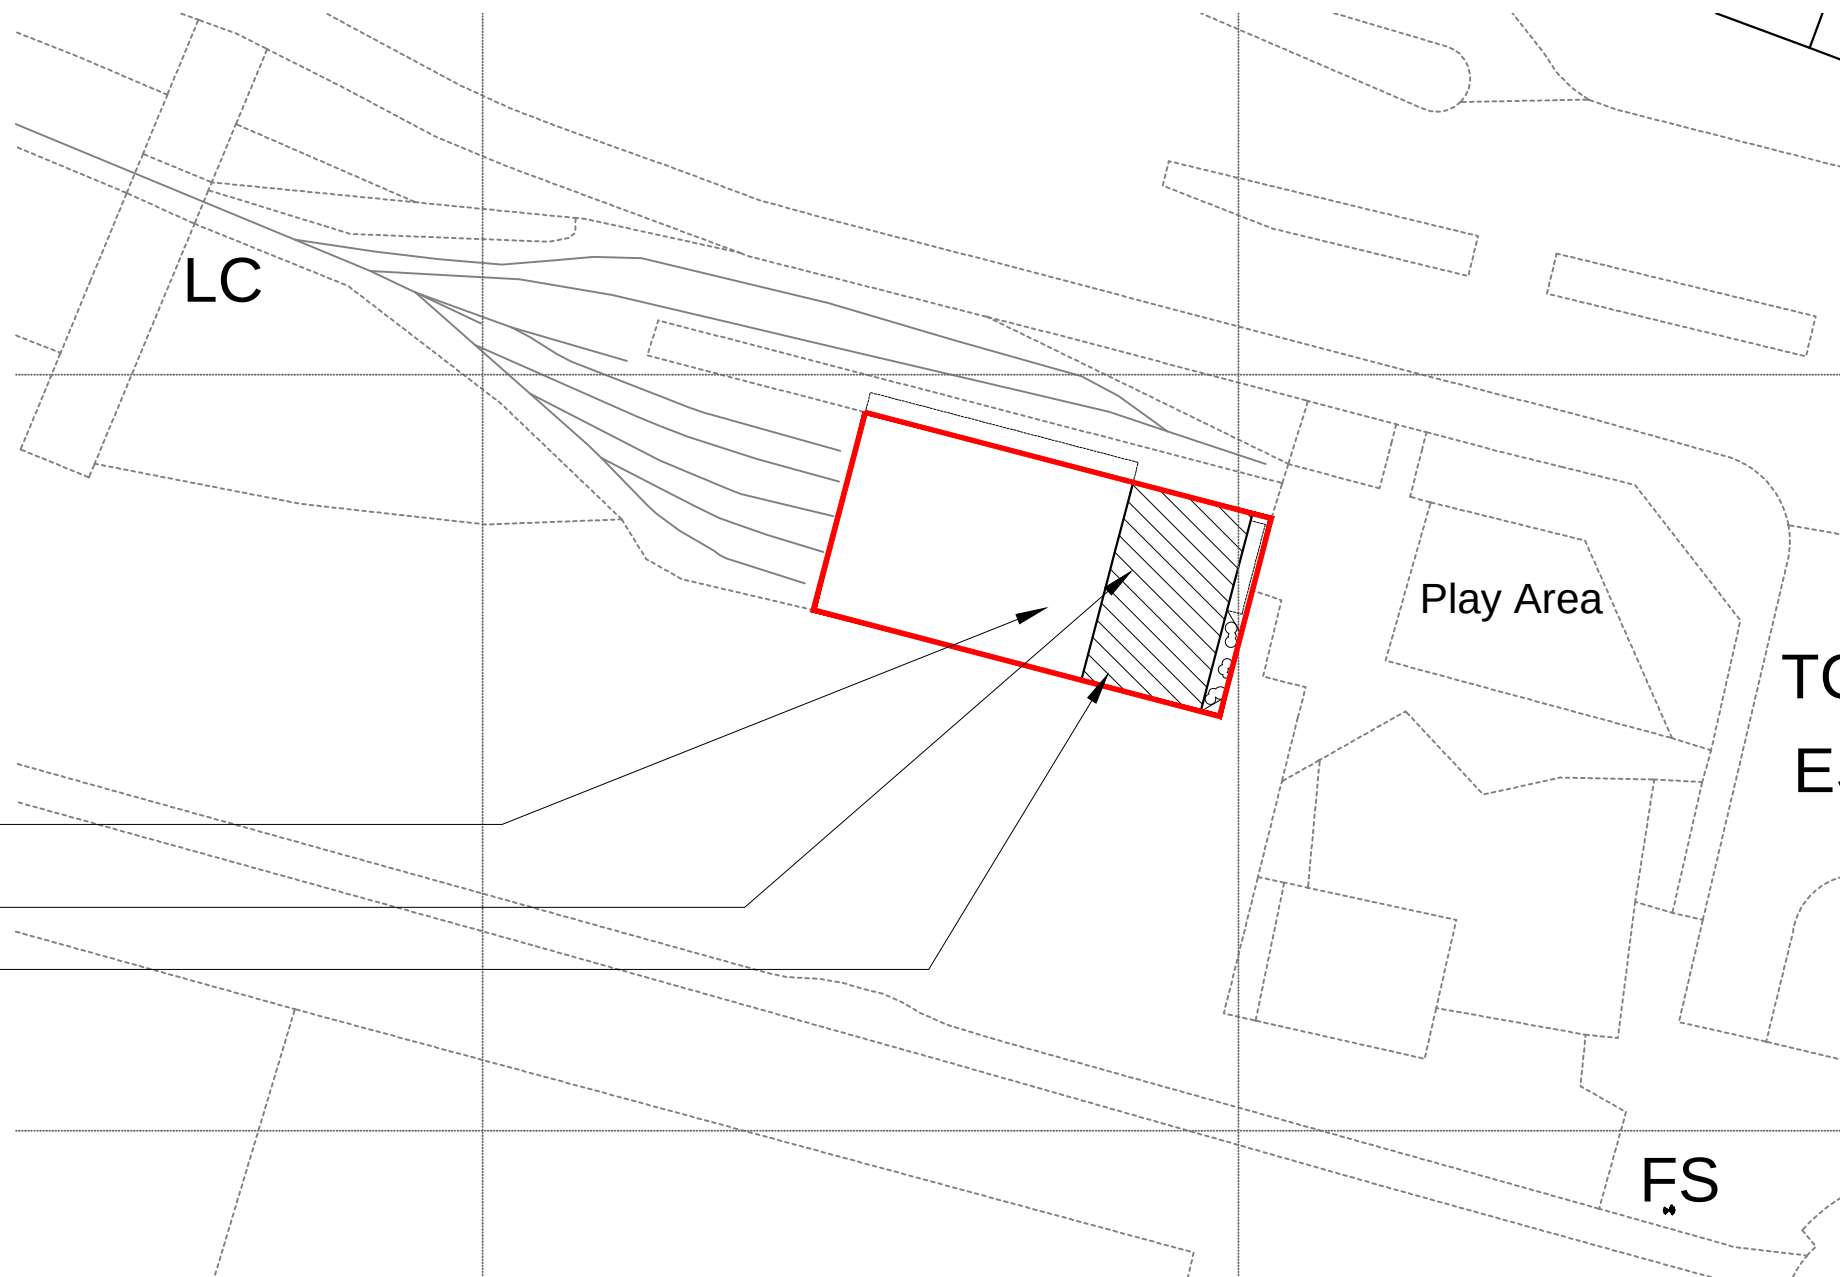

BLOCK PLAN 1:500



© Crown copyright 2025 Ordnance Survey 100053143