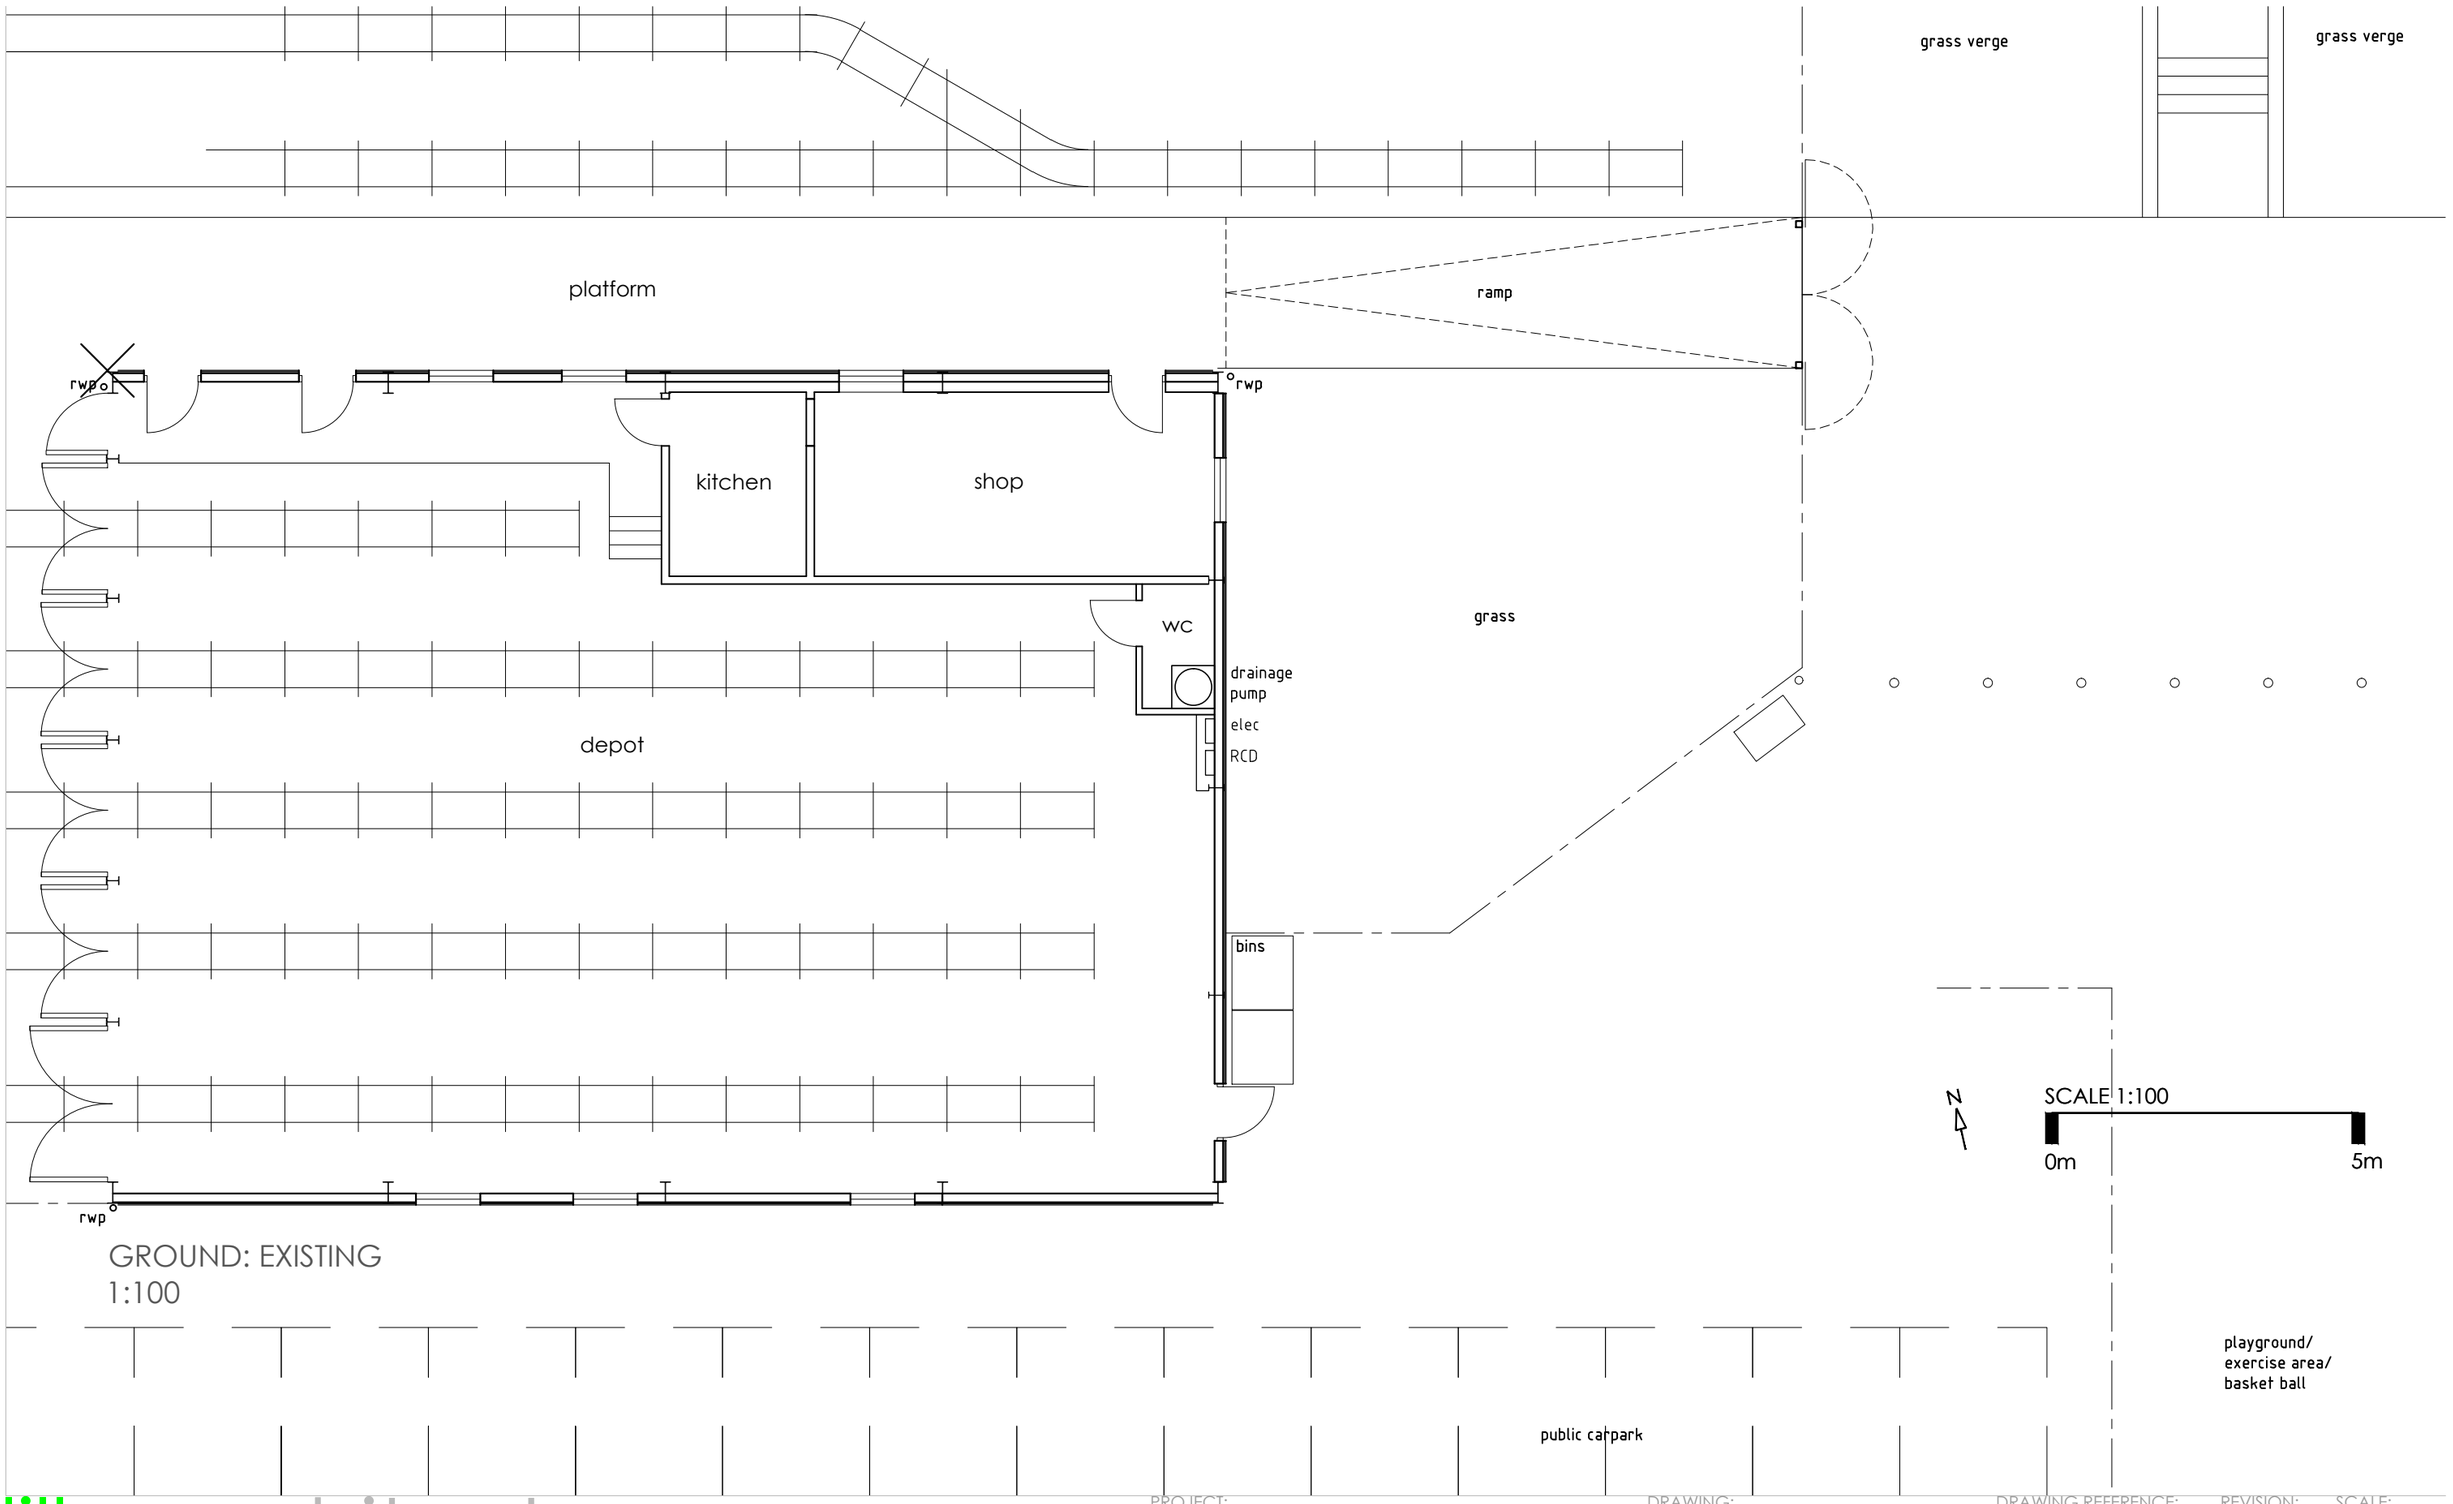


GROUND: EXISTING
1:100

lilleyarchitecture
232 southwood road hayling island hampshire PO11 9QQ
02392 460974 07734 899673 mail@lilleyarchitecture.com

| PROJECT: | DRAWING: | DRAWING REFERENCE: | REVISION: | SCALE: |
|---|---|---|---|---|
| Heritage Centre, Hayling Light Railway | GROUND FLOOR PLAN: EXISTING | 578 PL10 | P1 | @A3 |